F.H.W.A. REGION	STATE	PROJECT	
	OHIO		

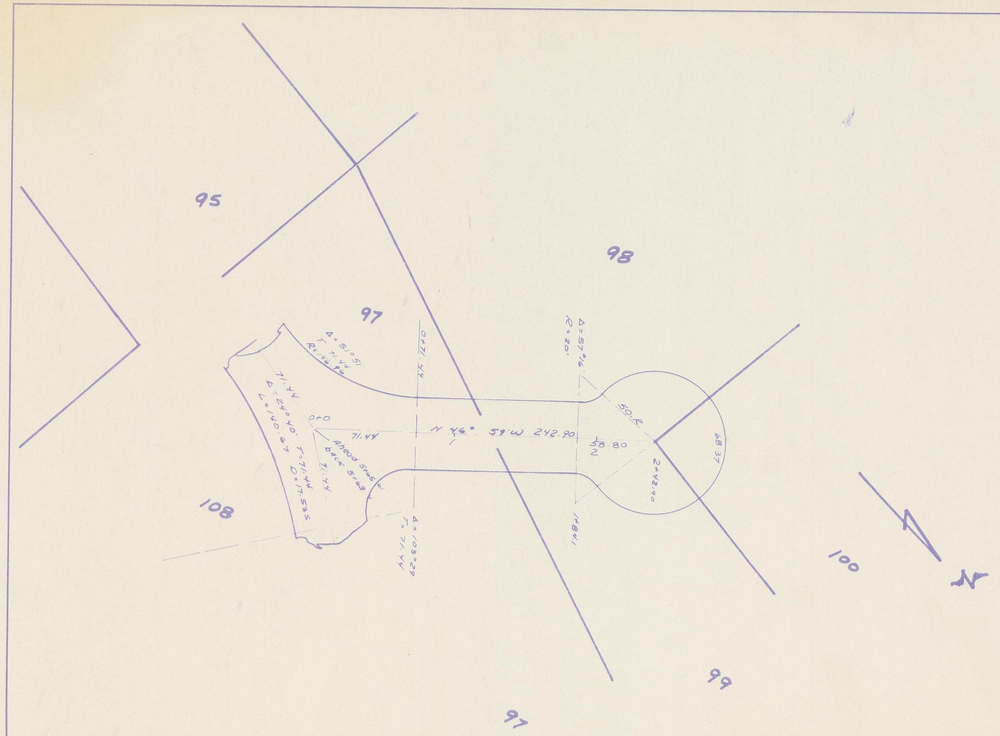

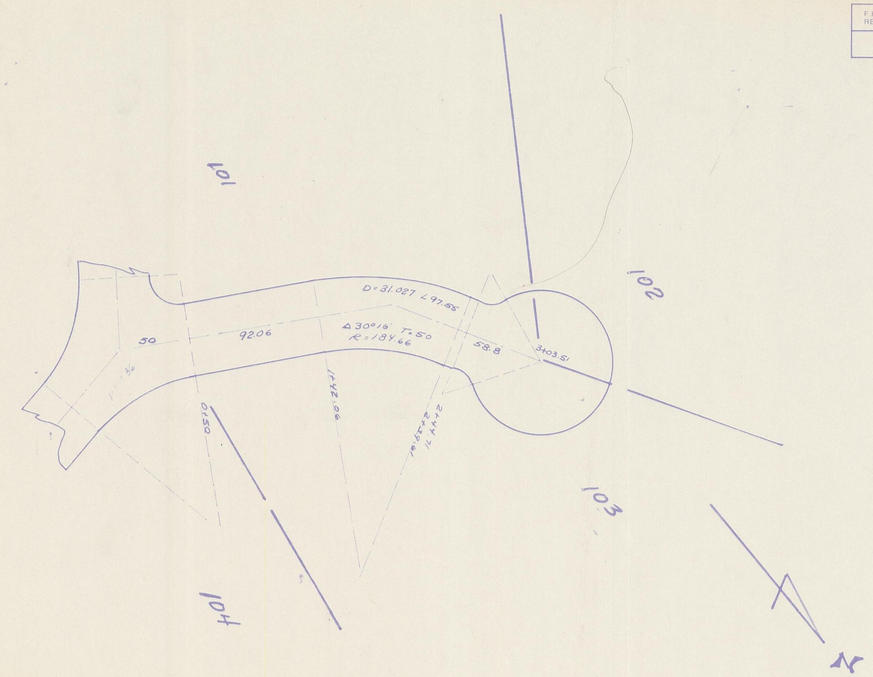

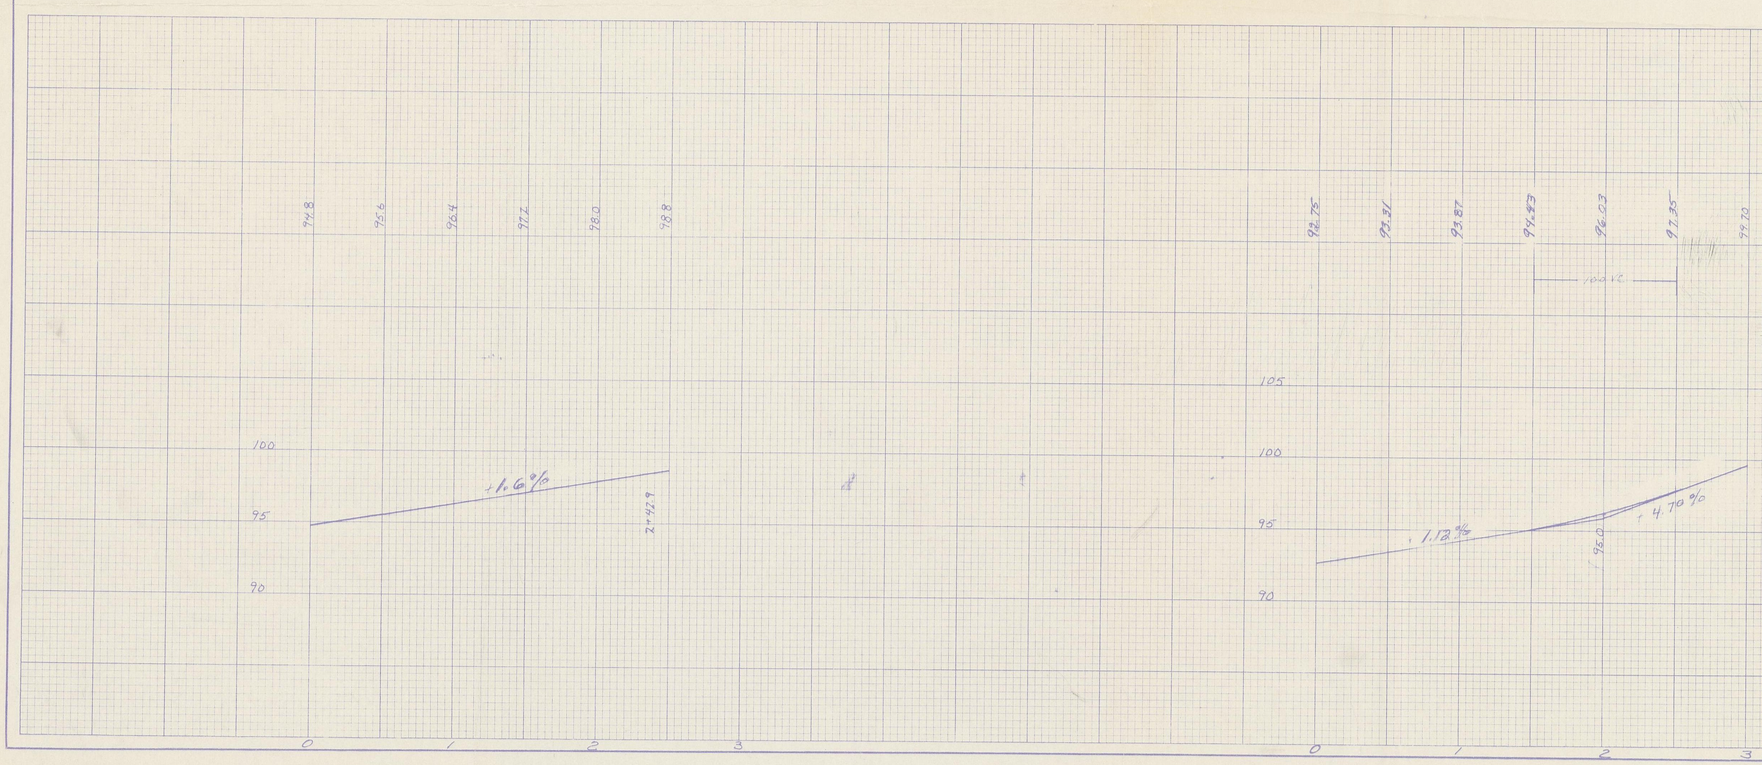

* The profile as shown may not conform to the existing terrain in some areas and local factors

PLAN & PROFILE
HOLIDAY HAVEN
SEC No. 8

Developer Holiday Industries

Dumond-Sifford & Associates

Scale Vert 1" = 5' Oct 1973
Horz 1" = 50'

RE Sifford PE