HOC - C.R. 118 - 0.14

SECTION 23, TOWNSHIP 13 NORTH, RANGE 18 WEST
GOOD HOPE TOWNSHIP
HOCKING COUNTY

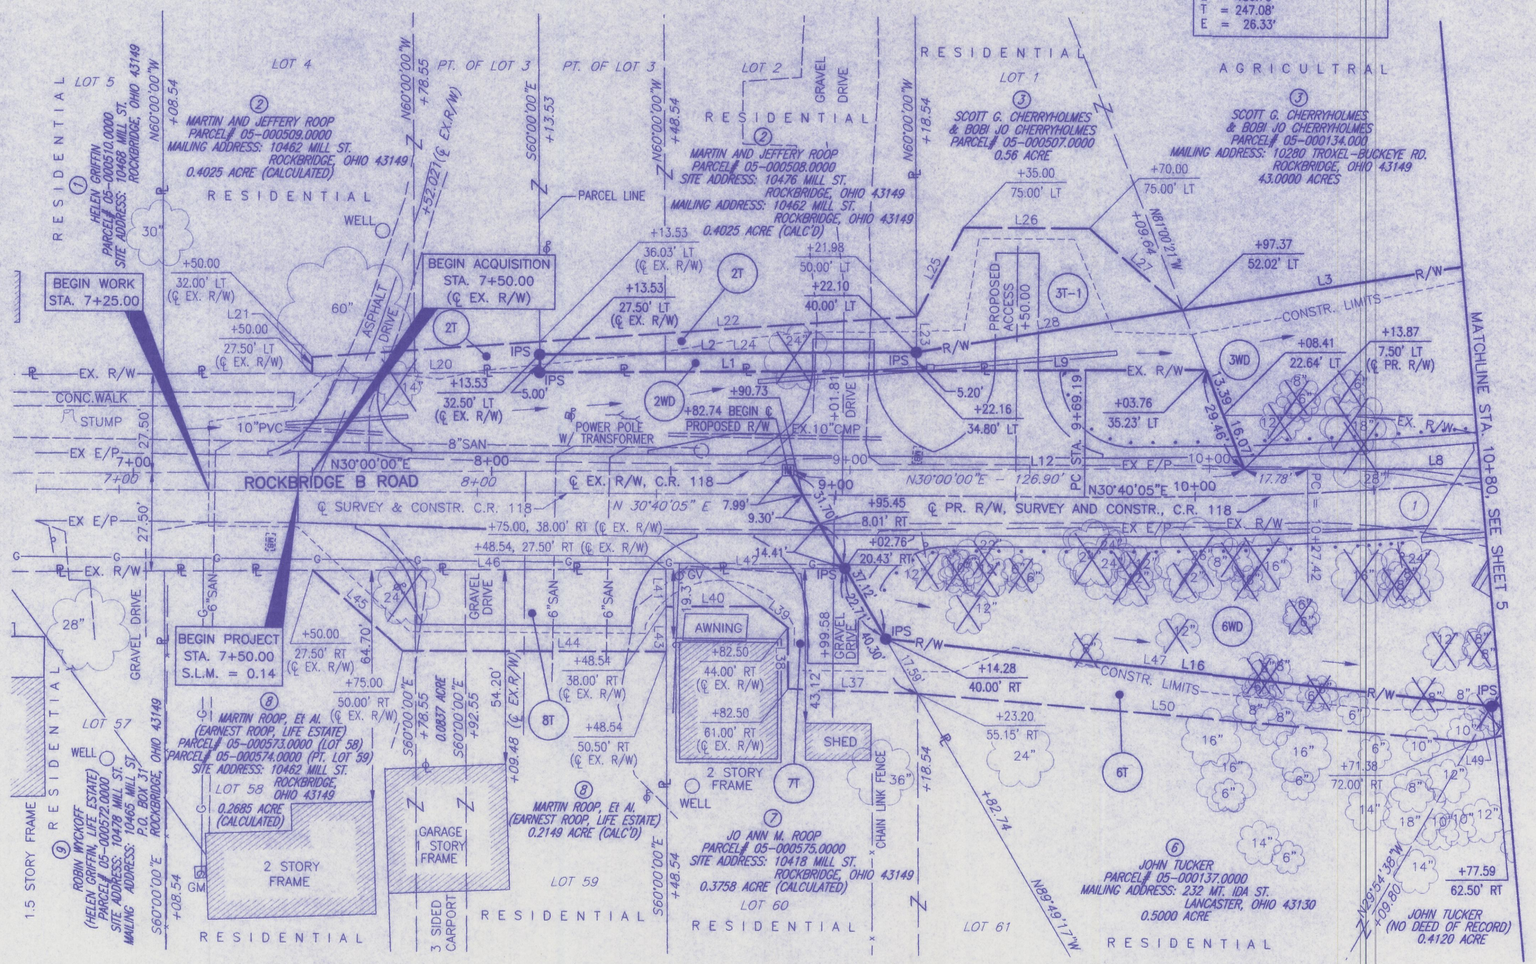

2-WD LINE TABLE		
LINE	BEARING	LENGTH
L1	S30°00'00"W	105.01'
L2	N29°53'26"E	105.01'

3-WD LINE TABLE		
LINE	BEARING	LENGTH
L3	N21°11'29"E	201.16'
L8	S30°00'00"W	107.40'
L9	S30°00'00"W	80.54'

6-WD LINE TABLE		
LINE	BEARING	LENGTH
L12	N30°00'00"E	234.30
L16	S36°26'34"W	169.92'

2-T LINE TABLE		
LINE	BEARING	LENGTH
L20	S30°00'00"W	63.53'
L21	N60°00'00"W	4.50'
L22	N26°22'01"E	168.88'
L23	S60°00'00"E	10.00'
L24	S29°53'26"W	105.01'

3T-1 LINE TABLE		
LINE	BEARING	LENGTH
L23	N60°00'00"W	10.00'
L25	N31°49'06"W	28.19'
L26	N30°40'05"E	34.95'
L27	N71°34'39"E	34.59'
L28	S21°11'29"W	75.01'

6-T LINE TABLE		
LINE	BEARING	LENGTH
L47	N36°26'34"E	169.92'
L50	S35°06'43"W	154.92'

7-T LINE TABLE		
LINE	BEARING	LENGTH
L37	S32°19'19"W	36.07'
L38	N60°00'00"W	17.00'
L39	S68°39'35"W	9.60'
L40	S30°00'00"W	26.46'
L41	N60°00'00"W	10.50'
L42	N30°00'00"E	49.96'

8-T LINE TABLE		
LINE	BEARING	LENGTH
L43	S60°00'00"E	23.00'
L44	S30°23'22"W	73.54'
L45	S71°59'14"W	33.63'
L46	N30°00'00"E	98.54'

NOTES:

THE STATIONS FOR THE PROPERTY LINES SHOWN USE THE ℄ OF EXISTING RIGHT-OF-WAY AS REFERENCE ℄.

STATION AND OFFSETS USE THE ℄ OF PROPOSED RIGHT-OF-WAY, SURVEY AND CONSTR. AS REFERENCE ℄ UNLESS OTHERWISE NOTED.

FOR LOCATION OF ALL PROPOSED ADJUSTABLE CENTERLINE MONUMENTS, SEE CENTERLINE PLAT; SHT 1 OF 5

TEMPORARY PARCELS:

ALL TEMPORARY PARCELS TO BE OF 120 DAYS DURATION

UNDER NO CIRCUMSTANCES ARE TEMPORARY EASEMENTS TO BE USED FOR STORAGE OF MATERIAL OR EQUIPMENT BY THE CONTRACTOR UNLESS NOTED OTHERWISE.

REVISION	DATE	DESCRIPTION
FIELD REVIEW BY:		DATE:
OWNERSHIP VERIFIED BY:		DATE:
DATE OF COMPLETION: AUGUST 6, 2002		

SCALE IN FEET 0' 20' 40'

FEDERAL PROJECT NO. .

P.I.D. NO. 22433

STATE JOB NO. .

R/W DESIGNER SLL

R/W DRAFTMEN WAA

RIGHT OF WAY PLAN
STA. 7+00.00 TO 10+80.00

HOC - C.R.118 - 0.14

4 / 5

Drawing: P:\PROJ\56460\ROW\56460ROW.DWG

COLUMBUS ENGINEERING CONSULTANTS, INC.