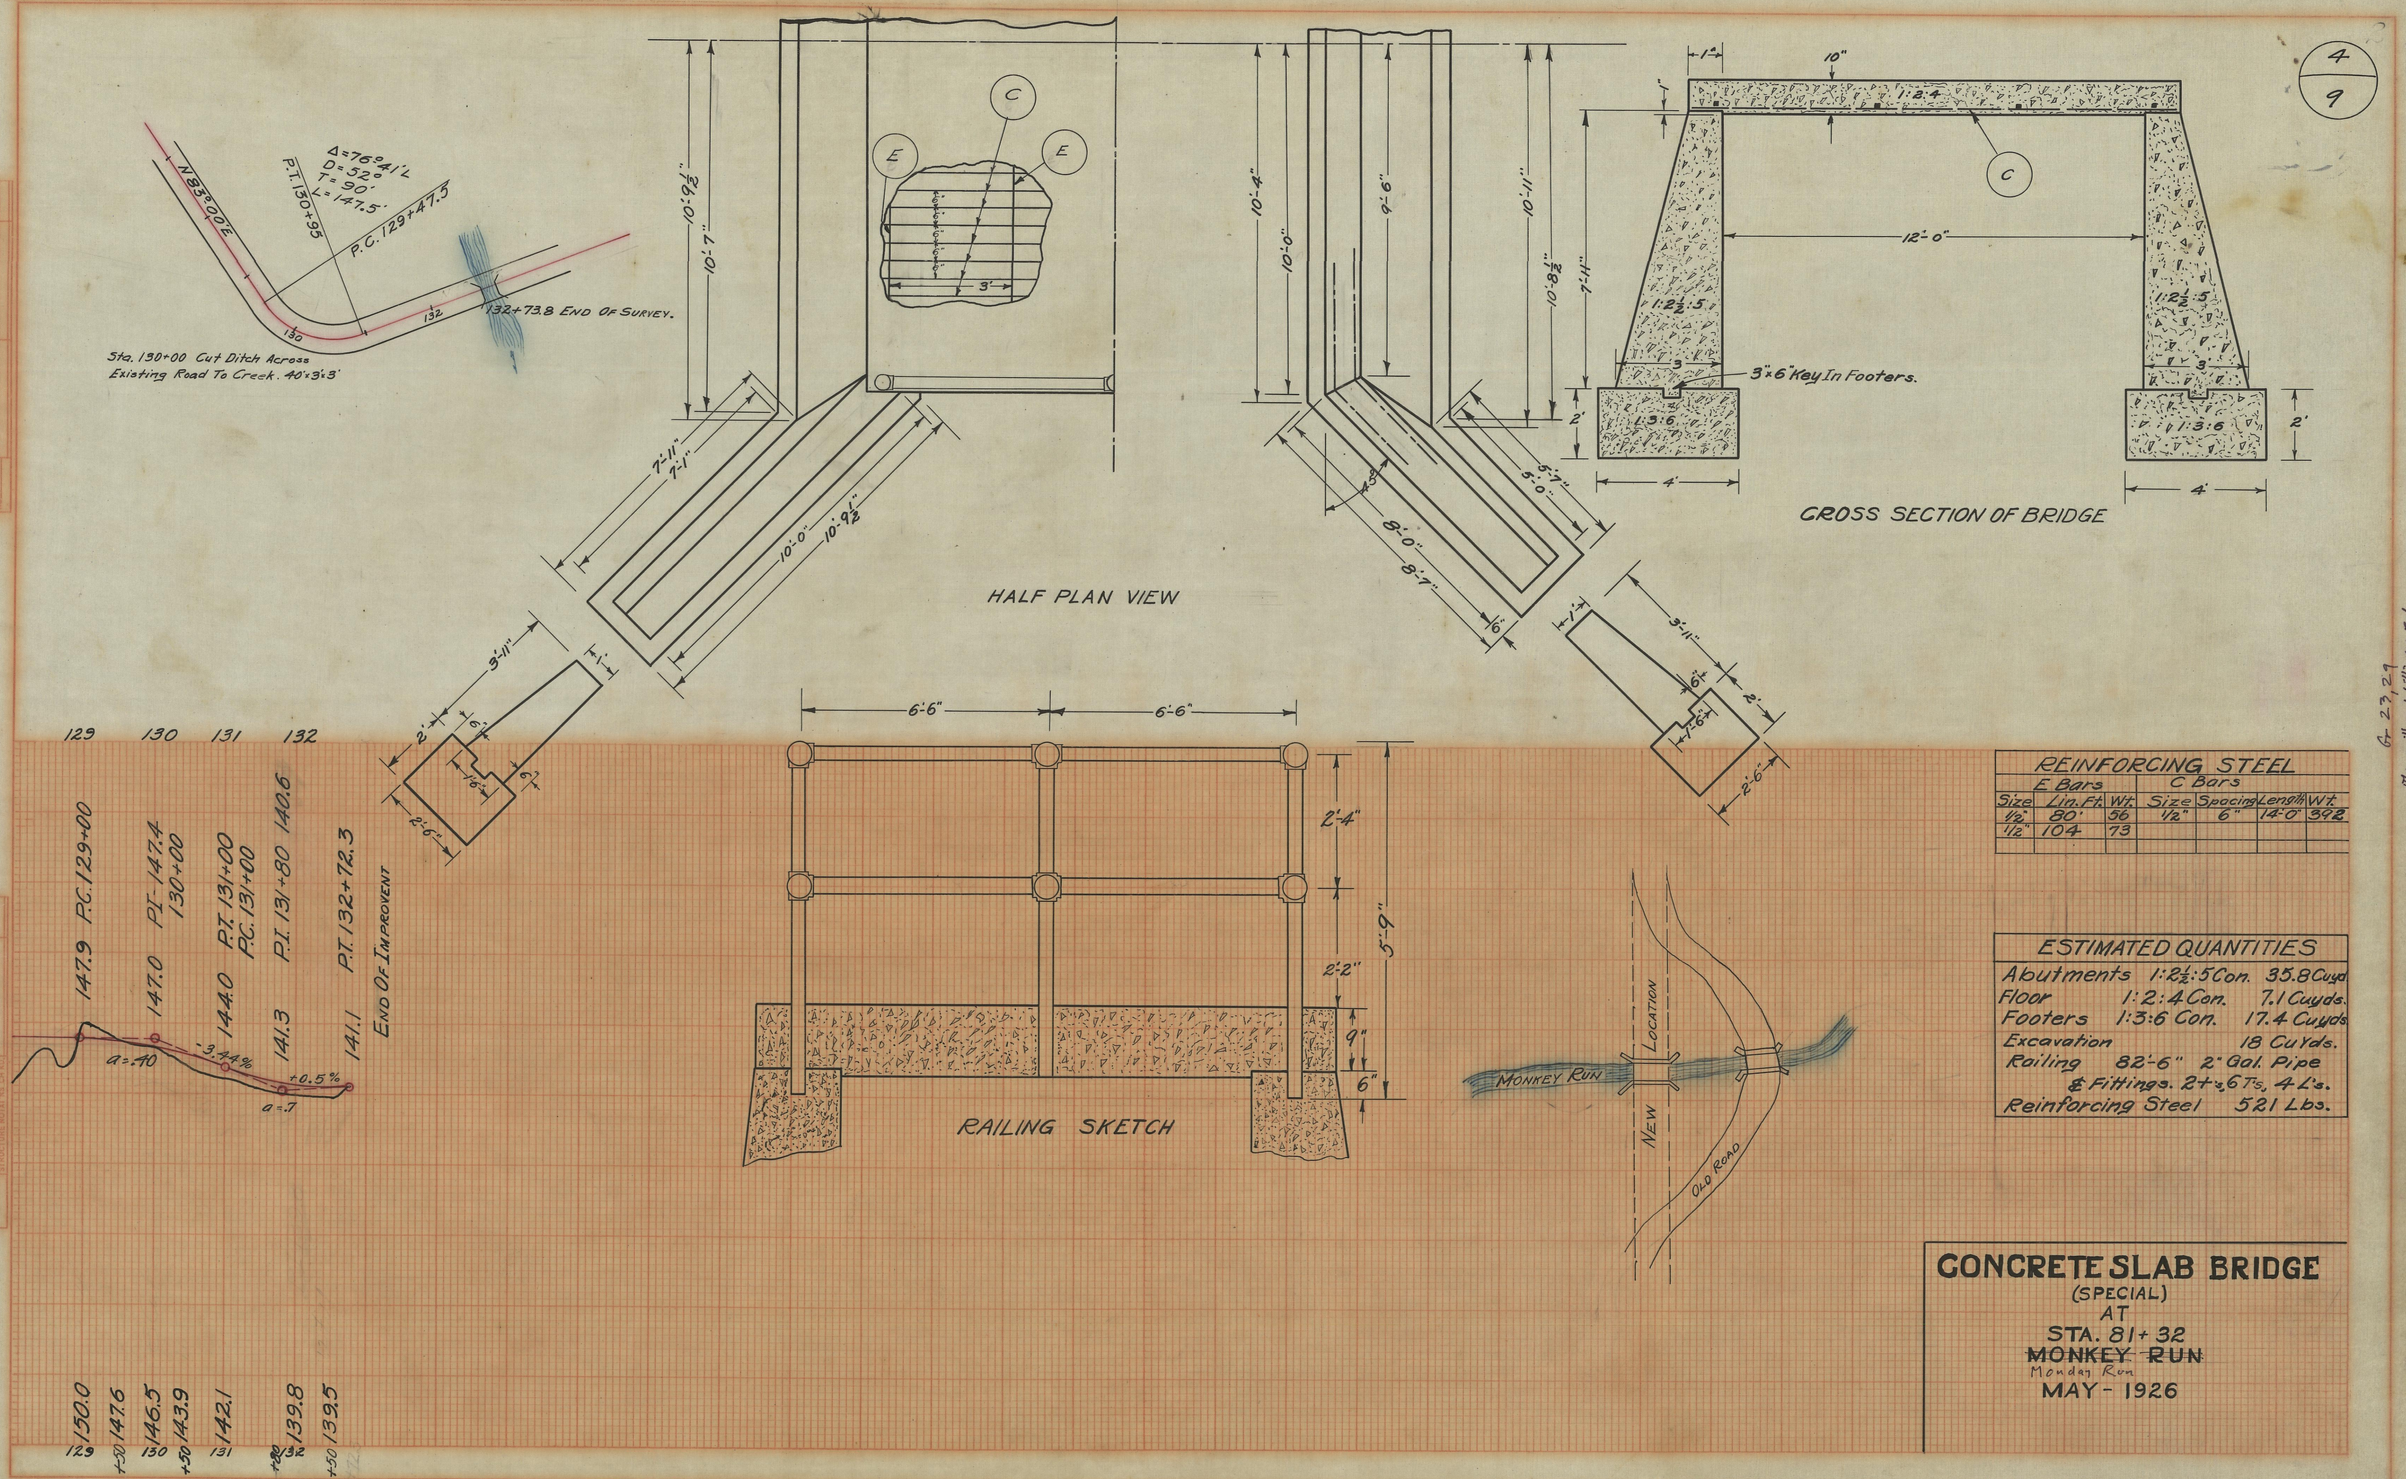

REINFORCING STEEL						
E Bars			C Bars			
Size	Lin. Ft.	Wt.	Size	Spacing	Length	Wt.
1/2"	80'	56	1/2"	6"	14'-0"	392
1/2"	104	73				

ESTIMATED QUANTITIES		
Abutments	1:2½:5 Con.	35.8 Cuyd
Floor	1:2:4 Con.	7.1 Cuyds.
Footers	1:3:6 Con.	17.4 Cuyds
Excavation		18 Cuyds.
Railing	82'-6" 2" Gal. Pipe & Fittings. 2 t's, 6 T's, 4 L's.	
Reinforcing Steel		521 Lbs.

CONCRETE SLAB BRIDGE
(SPECIAL)
AT
STA. 81+32
~~MONKEY RUN~~
Monday Run
MAY - 1926

G 23,29
Maysville - Williams Rd.