FED. AID DIST. NO.	STATE	FED. AID PROJ. No.	FISCAL YEAR
10	OHIO	397-D	1931

4/46

S.H. 360 SEC. "D"
HOCKING COUNTY
PROPOSAL No. 1 & 2.

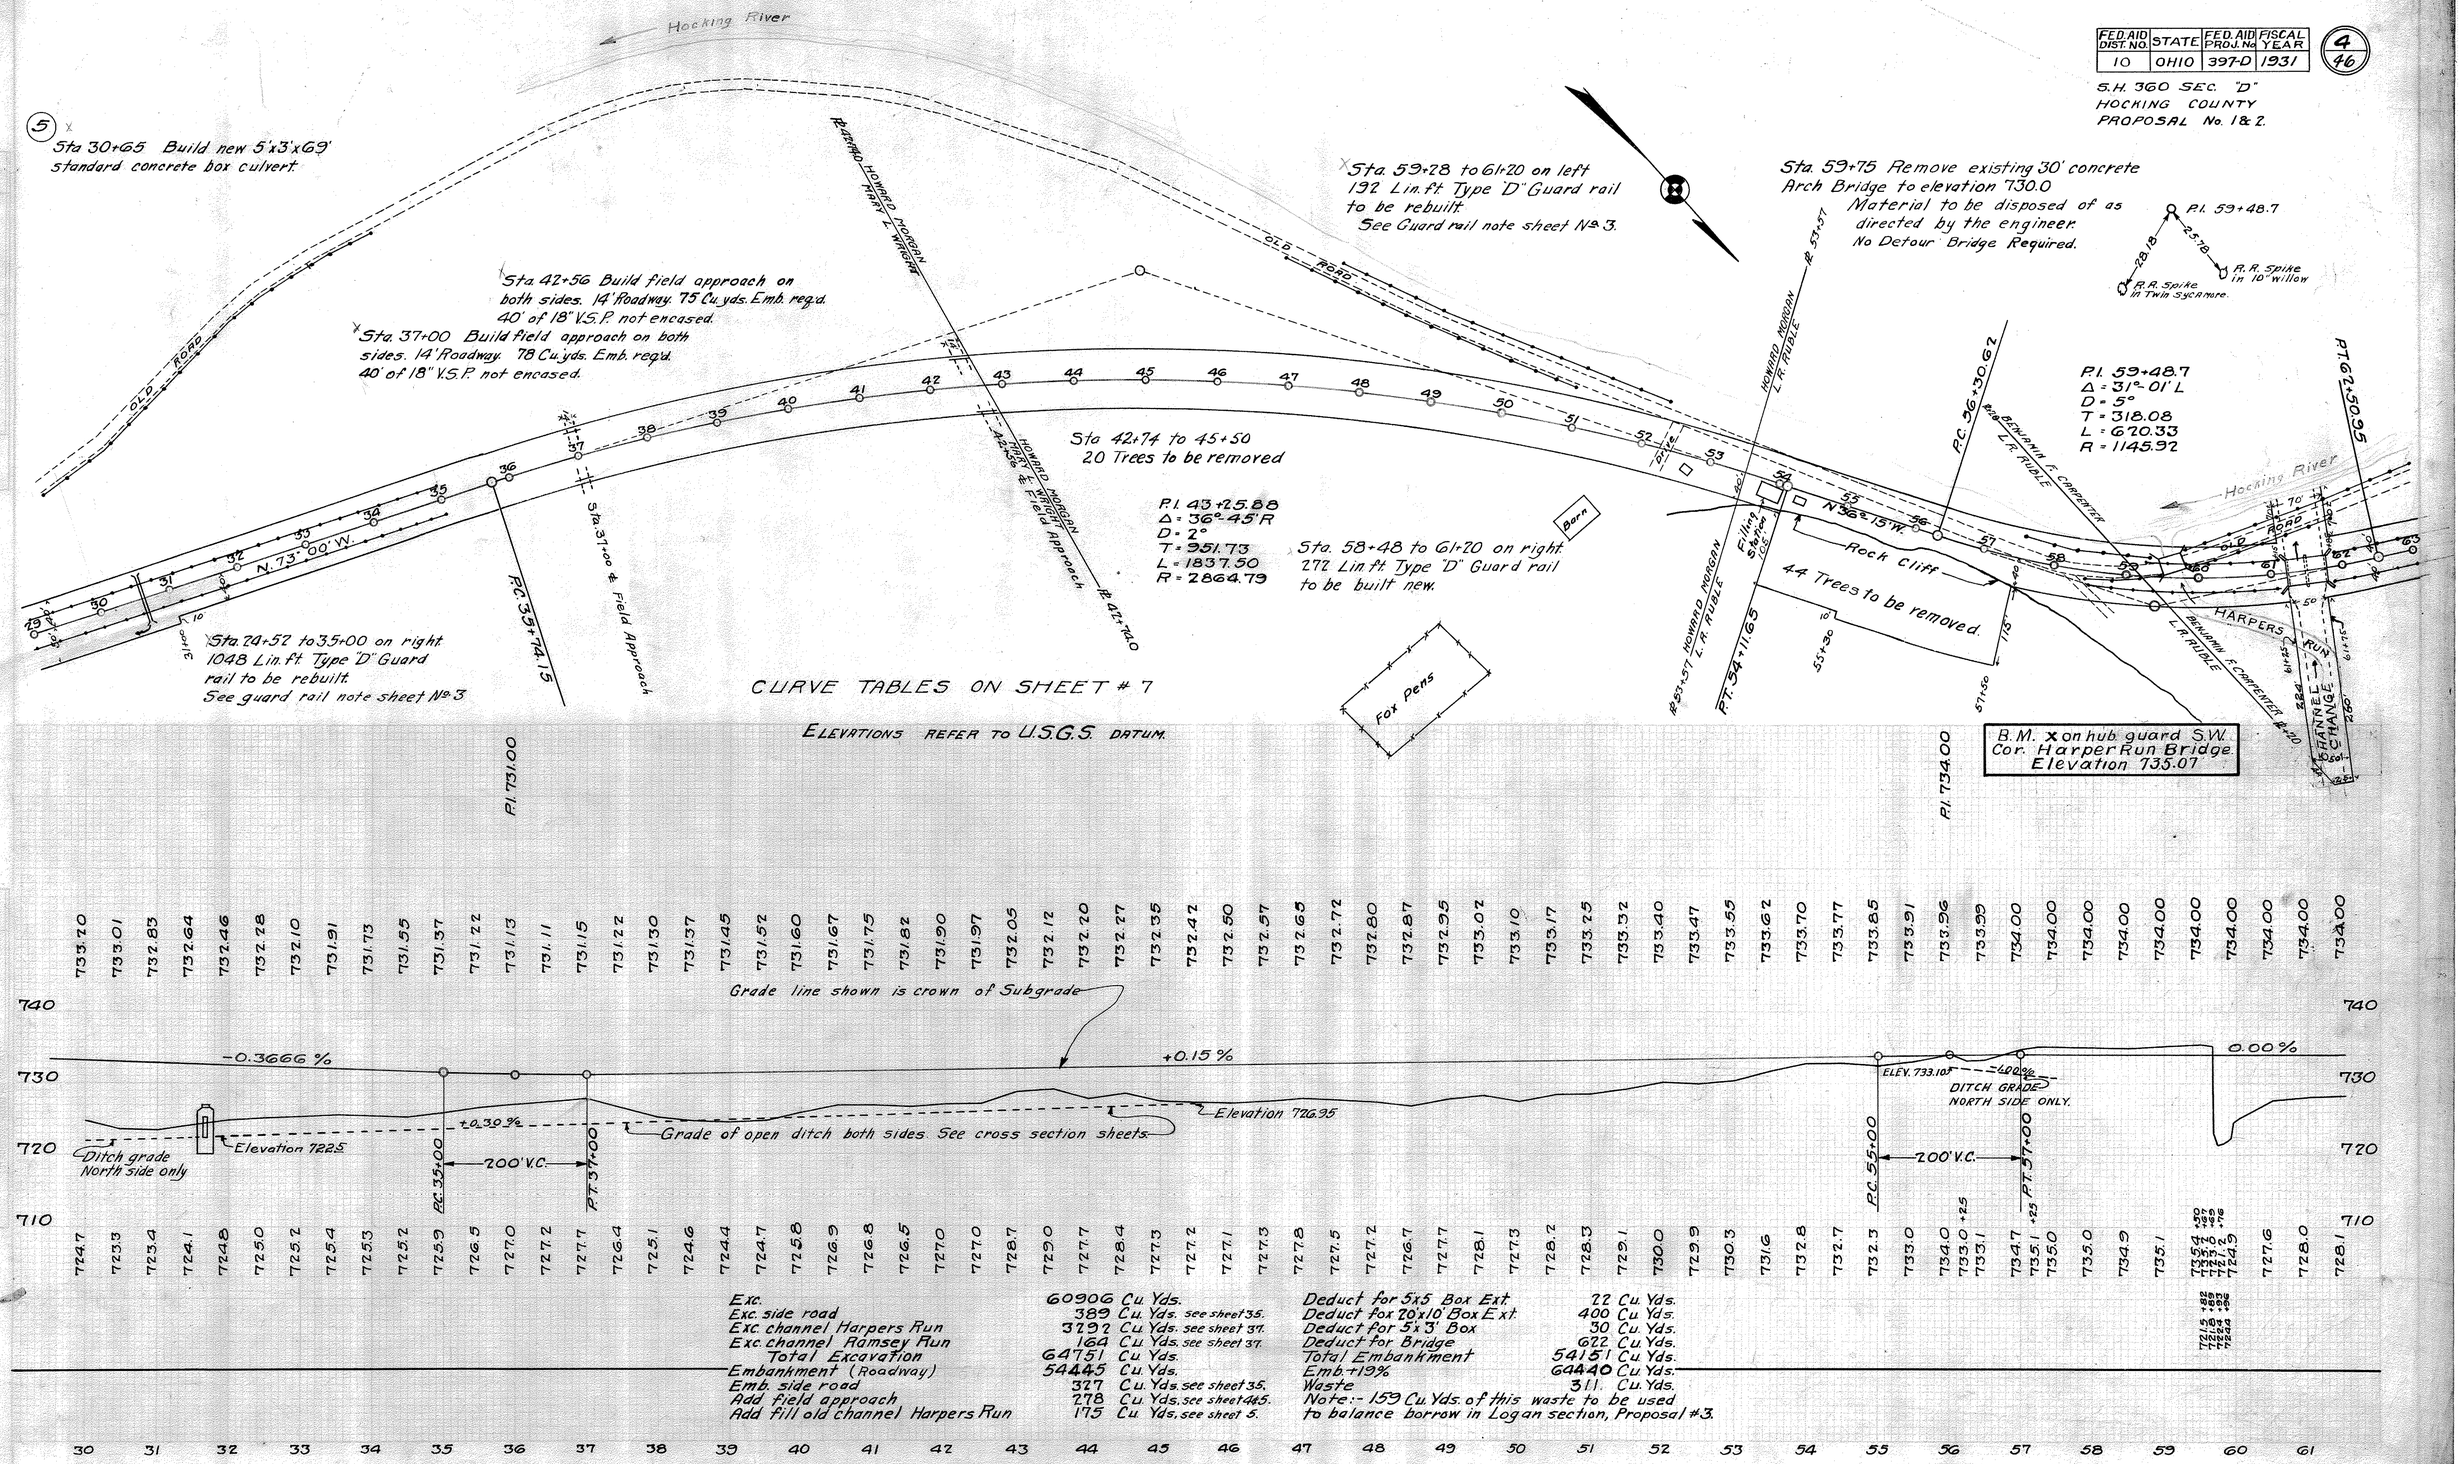

Exc.	60906 Cu. Yds.	Deduct for 5x5 Box Ext.	22 Cu. Yds.
Exc. side road	389 Cu. Yds. see sheet 35.	Deduct for 20'x10' Box Ext.	400 Cu. Yds.
Exc. channel Harpers Run	3292 Cu. Yds. see sheet 37.	Deduct for 5'x3' Box	30 Cu. Yds.
Exc. channel Ramsey Run	164 Cu. Yds. see sheet 37.	Deduct for Bridge	622 Cu. Yds.
Total Excavation	64751 Cu. Yds.	Total Embankment	54151 Cu. Yds.
Embankment (Roadway)	54445 Cu. Yds.	Emb. +19%	64440 Cu. Yds.
Emb. side road	327 Cu. Yds. see sheet 35.	Waste	311 Cu. Yds.
Add field approach	278 Cu. Yds. see sheet 44.5.	Note:- 159 Cu. Yds. of this waste to be used to balance borrow in Logan section, Proposal #3.	
Add fill old channel Harpers Run	175 Cu. Yds. see sheet 5.		