NOTE: PROVIDE GUTTER ONLY ACCROSS DRIVES AT PROPER ELEVATIONS TO ASSURE PROPER DRAINAGE.

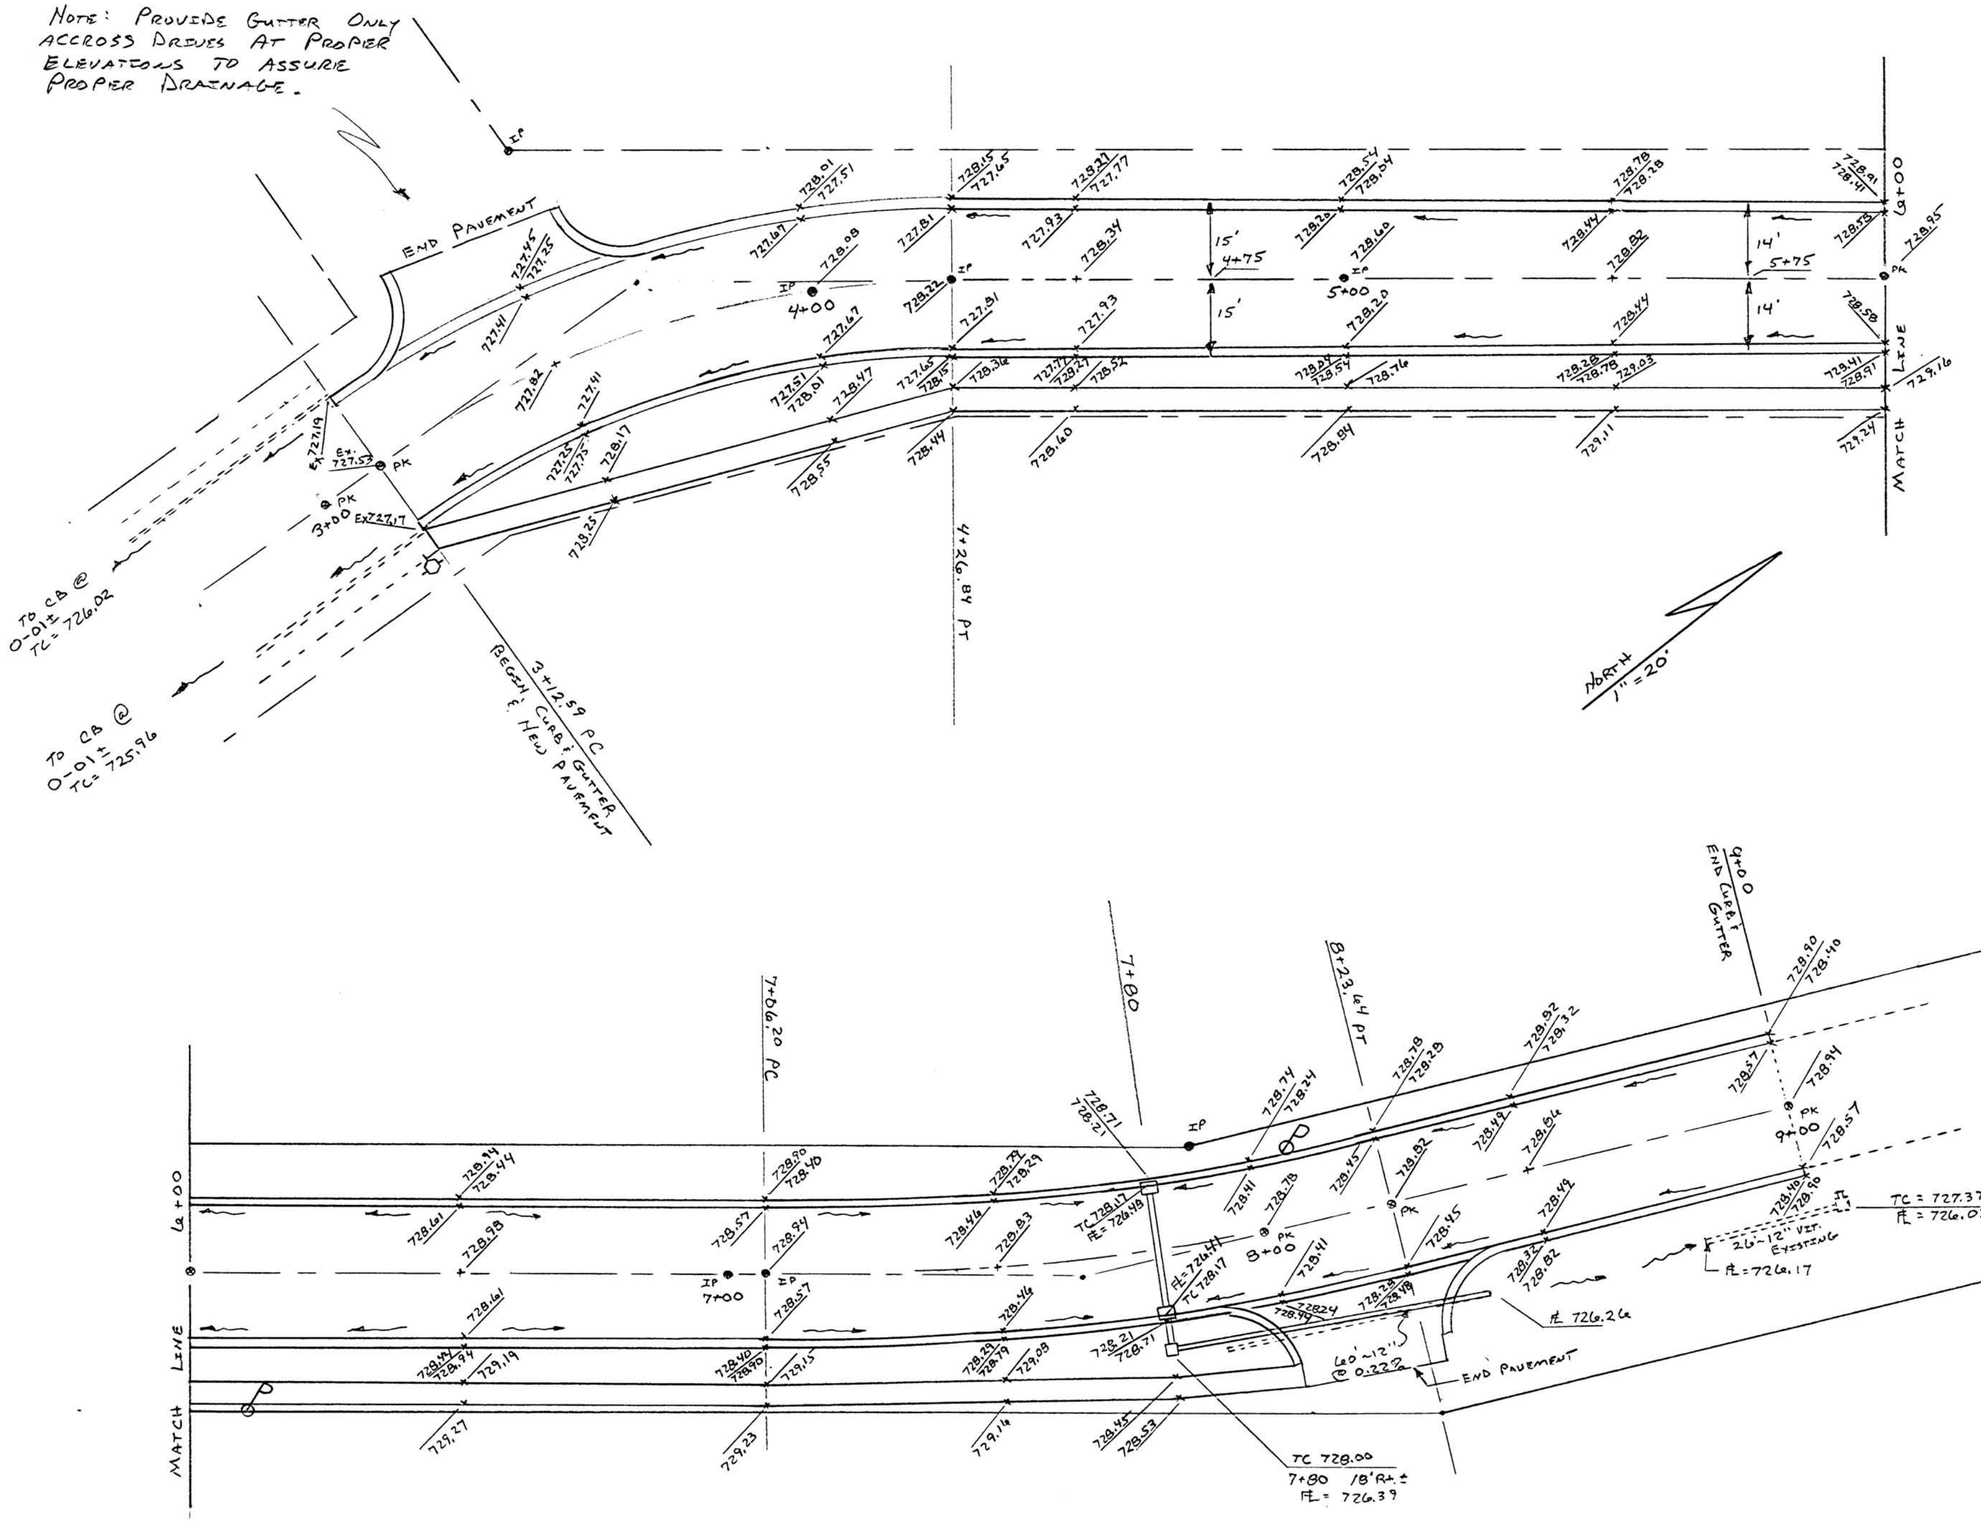

TOLERANCES (EXCEPT AS NOTED)	REVISIONS			CALIFORNIA AVE. IMPROVEMENTS		
DECIMAL ±	NO.	DATE	BY	DRAINAGE PLAN / ELEVATIONS		
FRACTIONAL ±	1			DRAWN BY	SCALE	MATERIAL
ANGULAR ±	2			CHK'D	DATE	DRAWING NO. 2/7
	3			TRACED	APP'D	
	4					
	5					