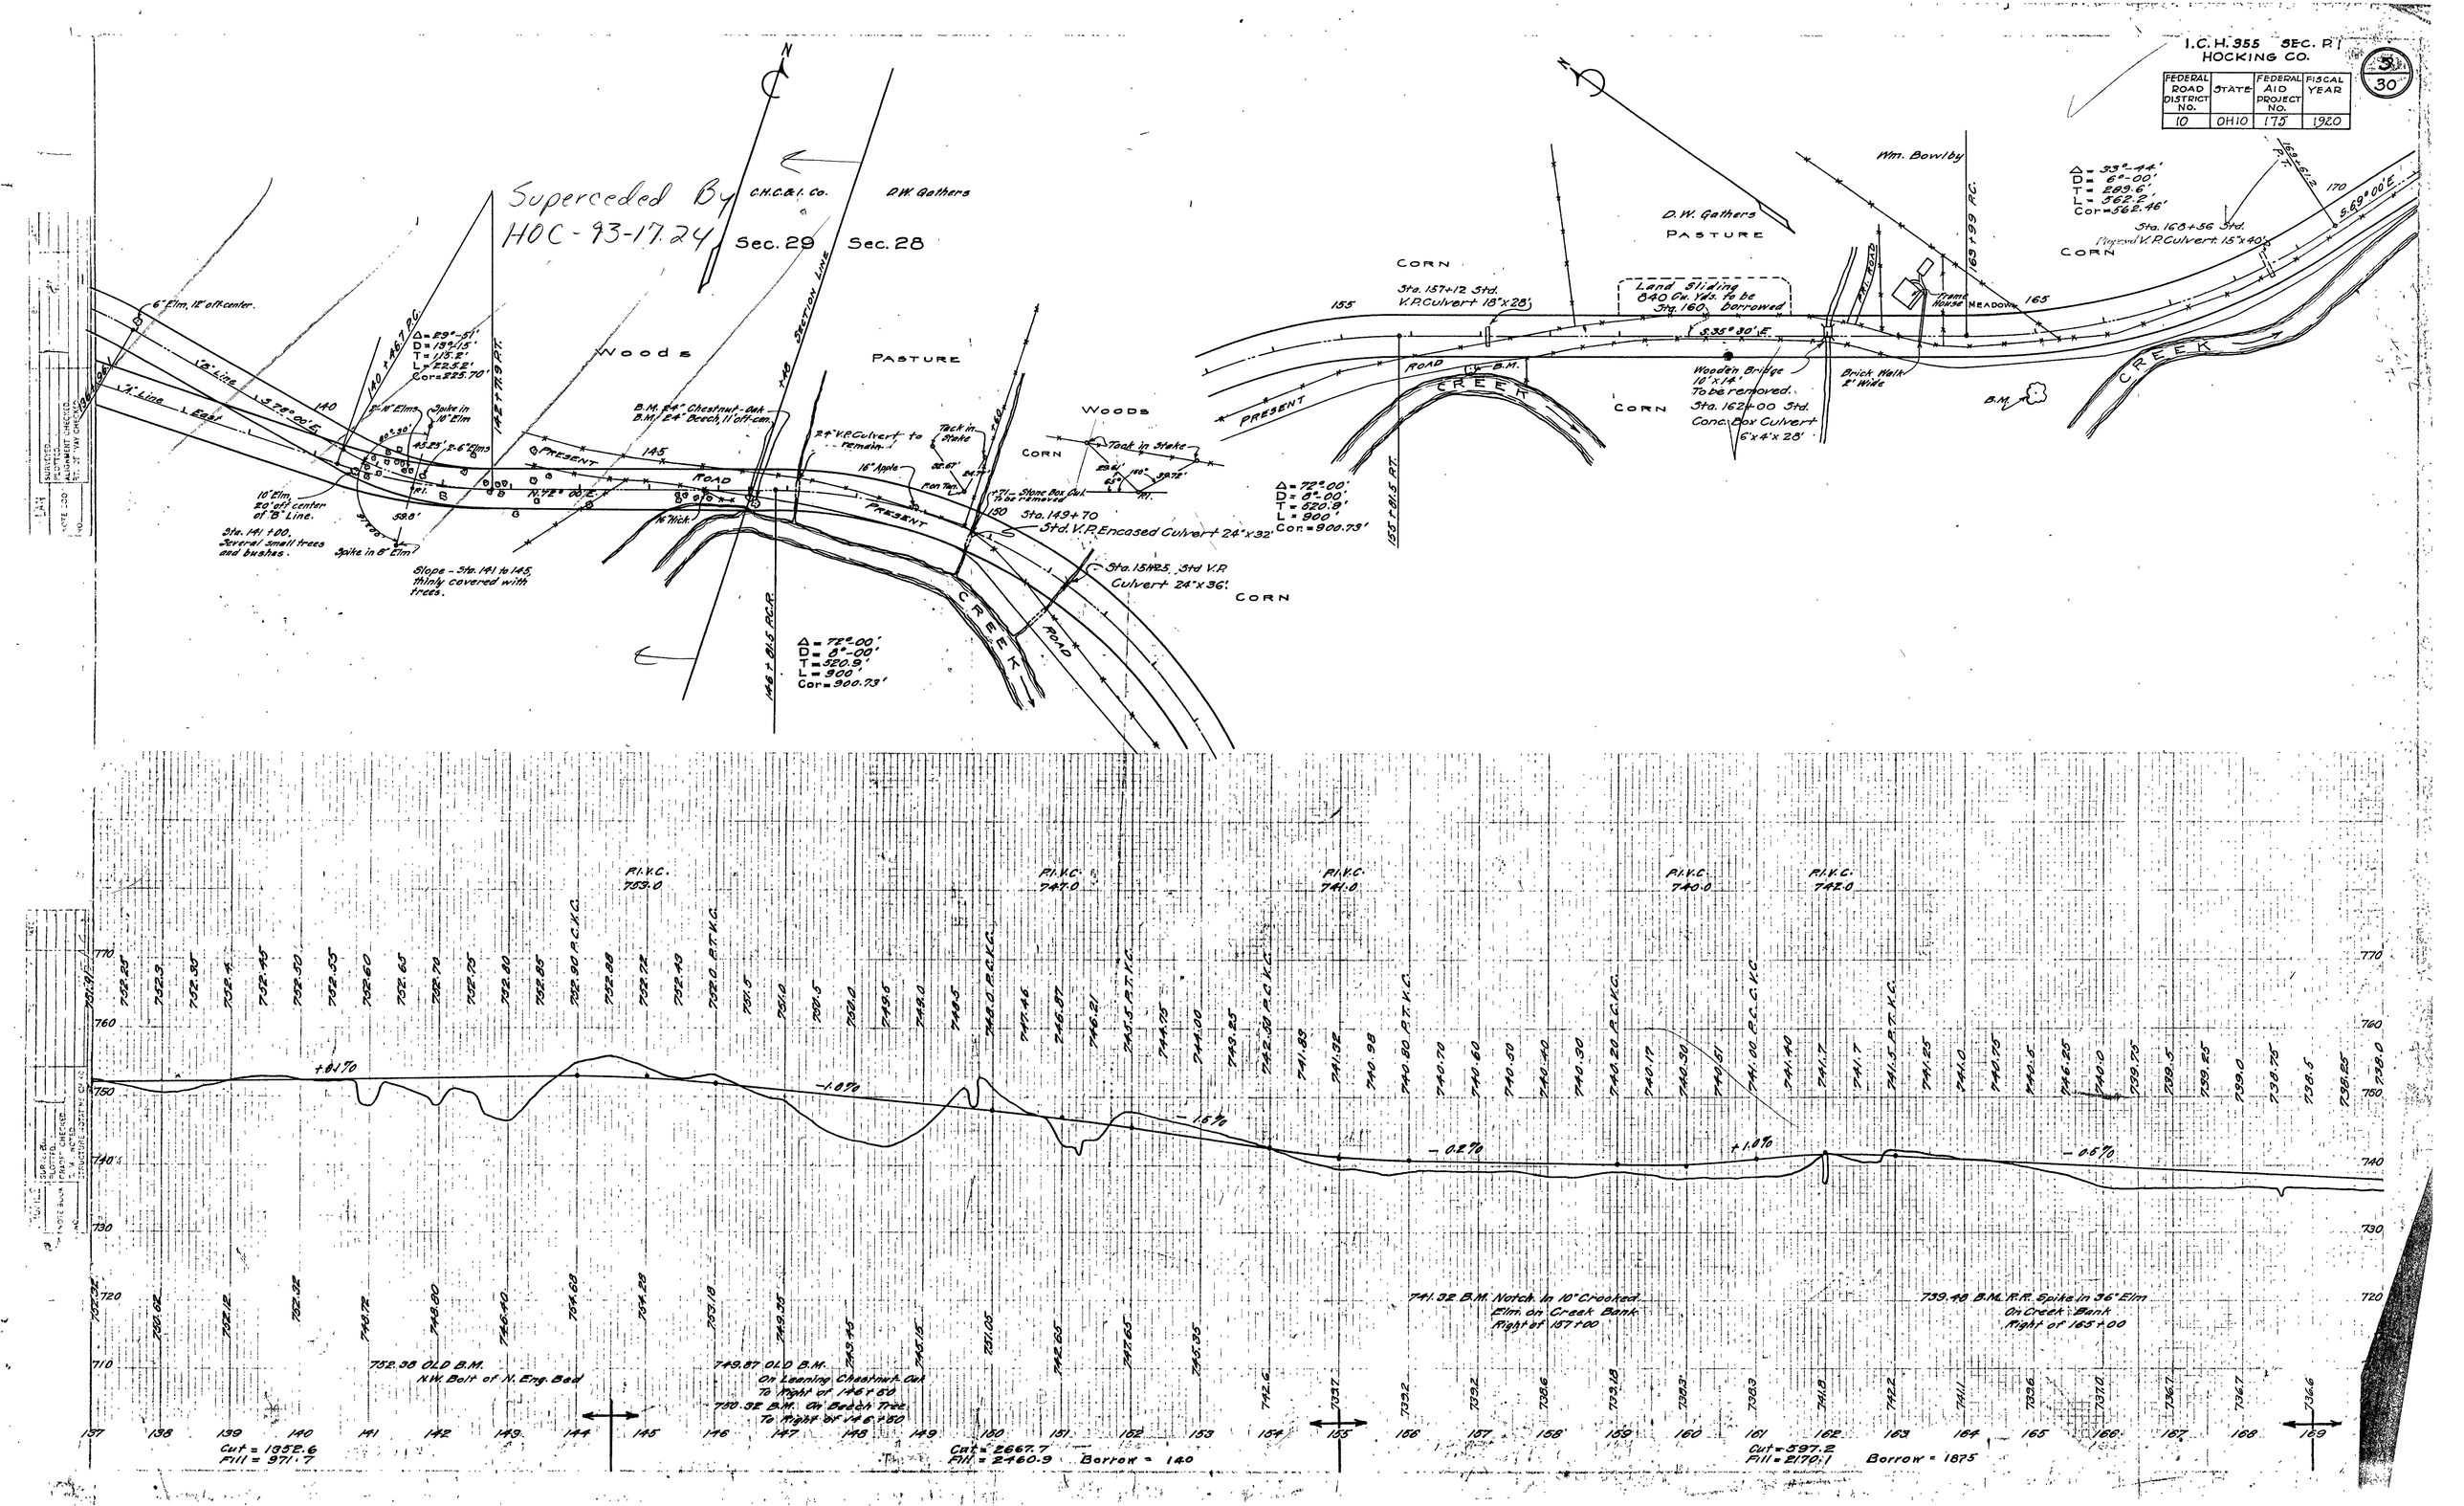

I.C.H. 355 SEC. P.1
HOCKING CO.
FEDERAL ROAD DISTRICT NO. 10
STATE OHIO
FEDERAL AID PROJECT NO. 175
FISCAL YEAR 1920
5
30
Superceded By HOC-93-17.24
C.H.C.&I. Co.
D.W. Gathers
Sec. 29
Sec. 28
Woods
Pasture
Corn
Wm. Bowlby
Land Sliding 840 Cu. Yds. to be Sta. 160 borrowed
Wooden Bridge 10'x14' To be removed. Sta. 162+00 Std. Conc. Box Culvert 6'x4'x28'
Brick Walk 2' Wide
Sta. 157+12 Std. V.P. Culvert 18"x28'
Sta. 168+56 Std. Proposed V.P. Culvert 15"x40'
Sta. 149+70 Std. V.P. Encased Culvert 24"x32'
Sta. 151+25 Std. V.P. Culvert 24"x36'
Sta. 141+00 Several small trees and bushes.
Slope - Sta. 141 to 145 thinly covered with trees.
Δ = 72°-00' D = 8°-00' T = 520.9' L = 900' Cor = 900.73'
Δ = 33°-44' D = 6°-00' T = 289.6' L = 562.2' Cor = 562.46'
Δ = 29°-51' D = 13°-15' T = 115.2' L = 225.2' Cor = 225.70'
Δ = 72°-00' D = 8°-00' T = 520.9' L = 900' Cor = 900.73'
Present Road
Creek
Section Line
P.I.V.C. 753.0
P.I.V.C. 747.0
P.I.V.C. 741.0
P.I.V.C. 740.0
P.I.V.C. 742.0
+0.1%
-1.0%
-1.5%
-0.2%
+1.0%
-0.5%
752.38 OLD B.M. N.W. Bolt of N. Eng. Bed
749.87 OLD B.M. On Leaning Chestnut Oak To Right of 146+50
750.32 B.M. On Beech Tree To Right of 146+50
741.32 B.M. Notch in 10" Crooked Elm on Creek Bank Right of 157+00
739.48 B.M. R.R. Spike in 36" Elm On Creek Bank Right of 165+00
Cut = 1352.6 Fill = 971.7
Cut = 2667.7 Fill = 2460.9 Borrow = 140
Cut = 597.2 Fill = 2170.1 Borrow = 1875