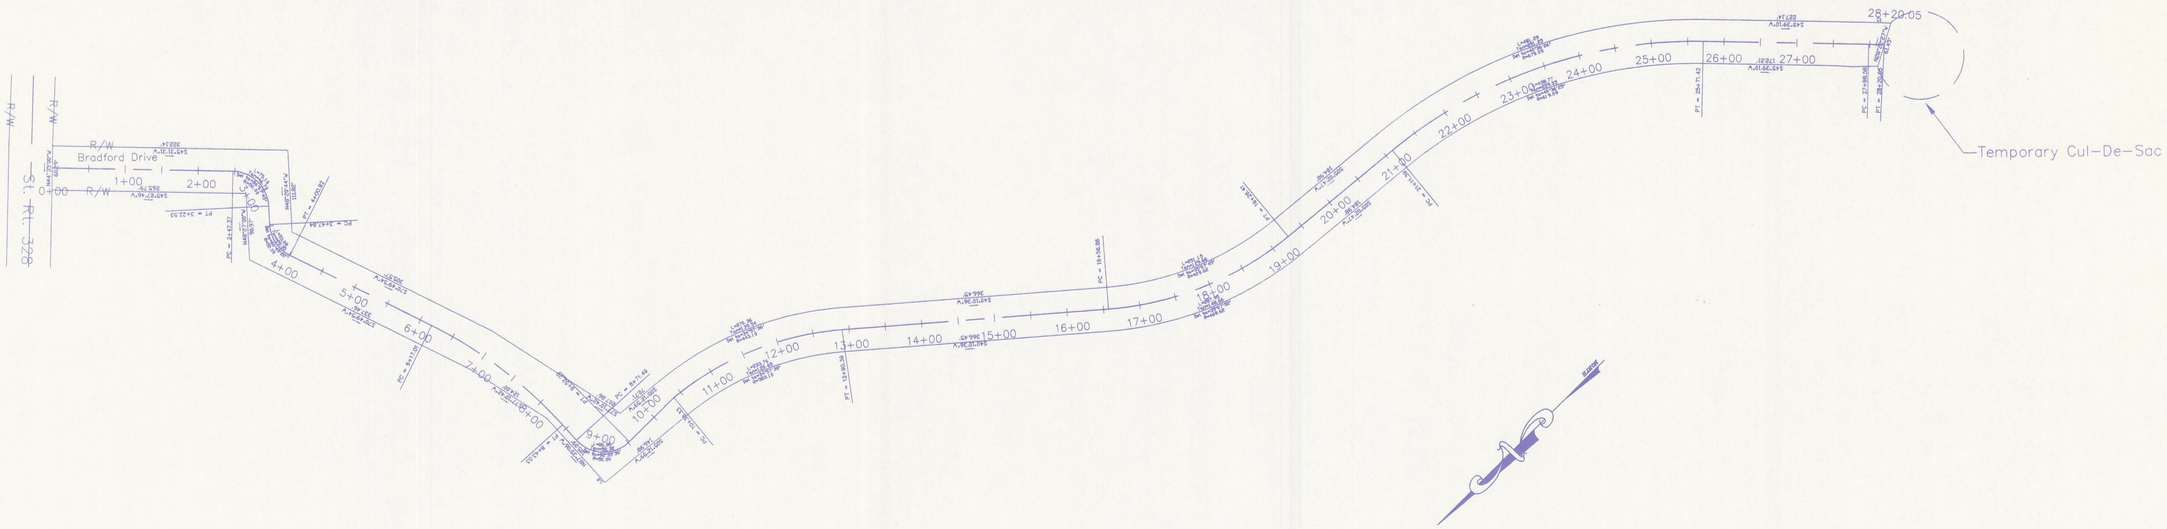

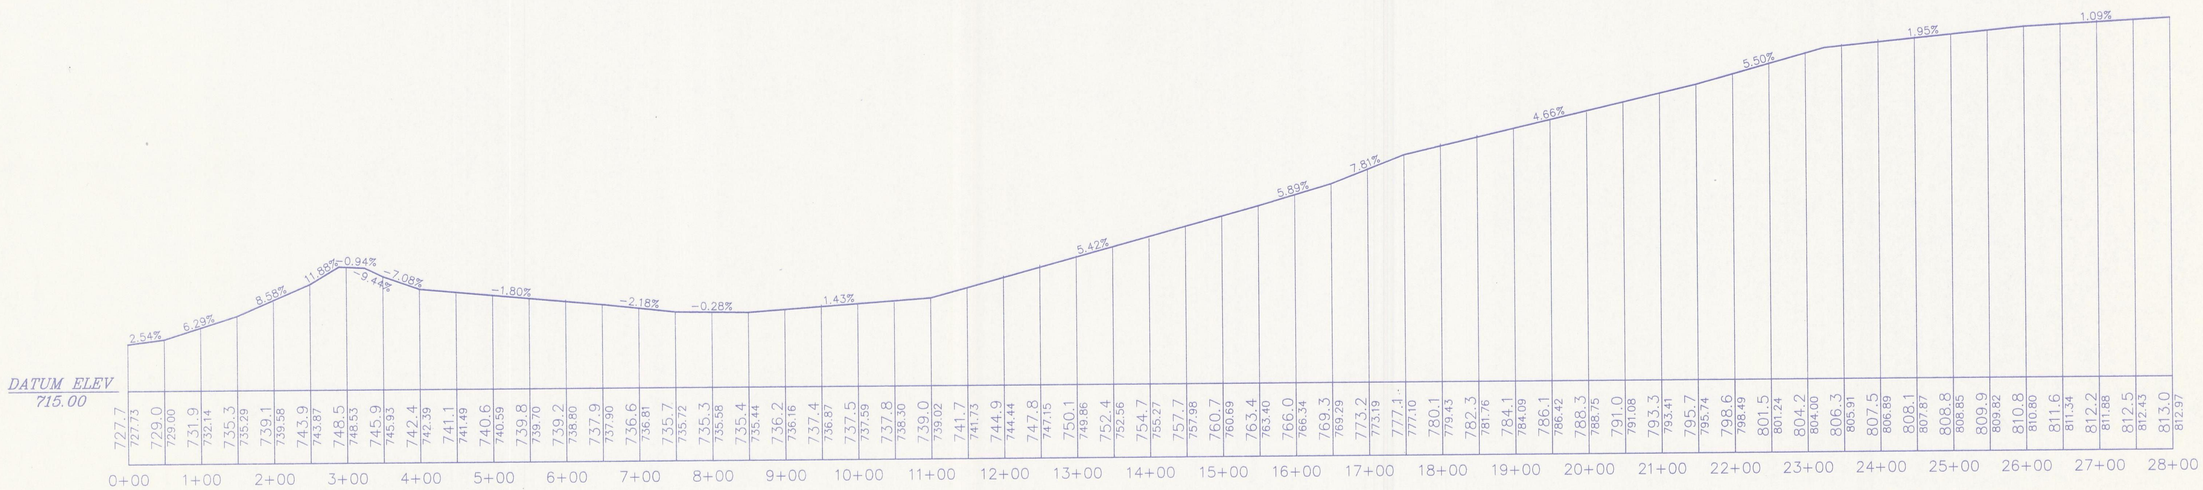

GEORGE A. MARA ENGINEERING, Inc.
CONSULTING ENGINEERS
LOGAN, OHIO

BRAD-MER ACRES SUBDIVISION

Developer: Brad Phares
Plan and Profile

I

CONTRACT		JOB NO.	AS-407
DRAWN BY:	PWM	SCALE: H: 1"=100'	V: 1"=20'
CHECKED BY:	GAM	DATE:	8/3/98
APPROVED BY:	GAM	SHEET 3	OF 3