REVISIONS	REFERENCE	DATE PLOTTED	A.P.E.	BY
1. Land Schedule		2-27-34		R.W.N.
2. General revisions from field check	F.B. File 224	7-12-37		C.V.L.
3. R/W from State of Ohio-Parcel No 5	Deed Vol 2522	11-24-37		C.V.L.
4. R/W Miss - Parcel No 7	Field Check 1186	1-9-38	10558	S.B.R.
5. Road Crossings	Field Check 1186	5-29-38		S.L.A.

NO.	GRANTOR	GRANTEE	INSTRUMENT	DATE	RECORD		CUST.NO.	REMARKS
1.	John W. Scott	C.& H.V. R.R.	Grant	Aug. 20, 1867	D. B. 40 P. 170	Sept. 23, 1909	1434	Part of land in Grant
2.	L. D. Poston	C.& H.V. R.R.	Grant	Aug. 29, 1867	D. B. 40 P. 171	Sept. 23, 1909	1433	
3.	John W. Scott	C.& H.V. R.R.	Grant	Aug. 20, 1867	D. B. 40 P. 170	Sept. 23, 1909	1434	Part of land in Grant
4.	John W. Scott	C.& H.V. R.R.	Grant	Aug. 29, 1867	D. B. 110 P. 129	Sept. 17, 1909	1432	Same as Parcel No. 1, Map No. 52.
5.	State of Ohio	C. & O. Ry	Deed	July 30, 1937	D. B. 74 P. 160	July 28, 1937	2522.	

Note: "CUST. No." refers to deed number in Hocking Valley District.

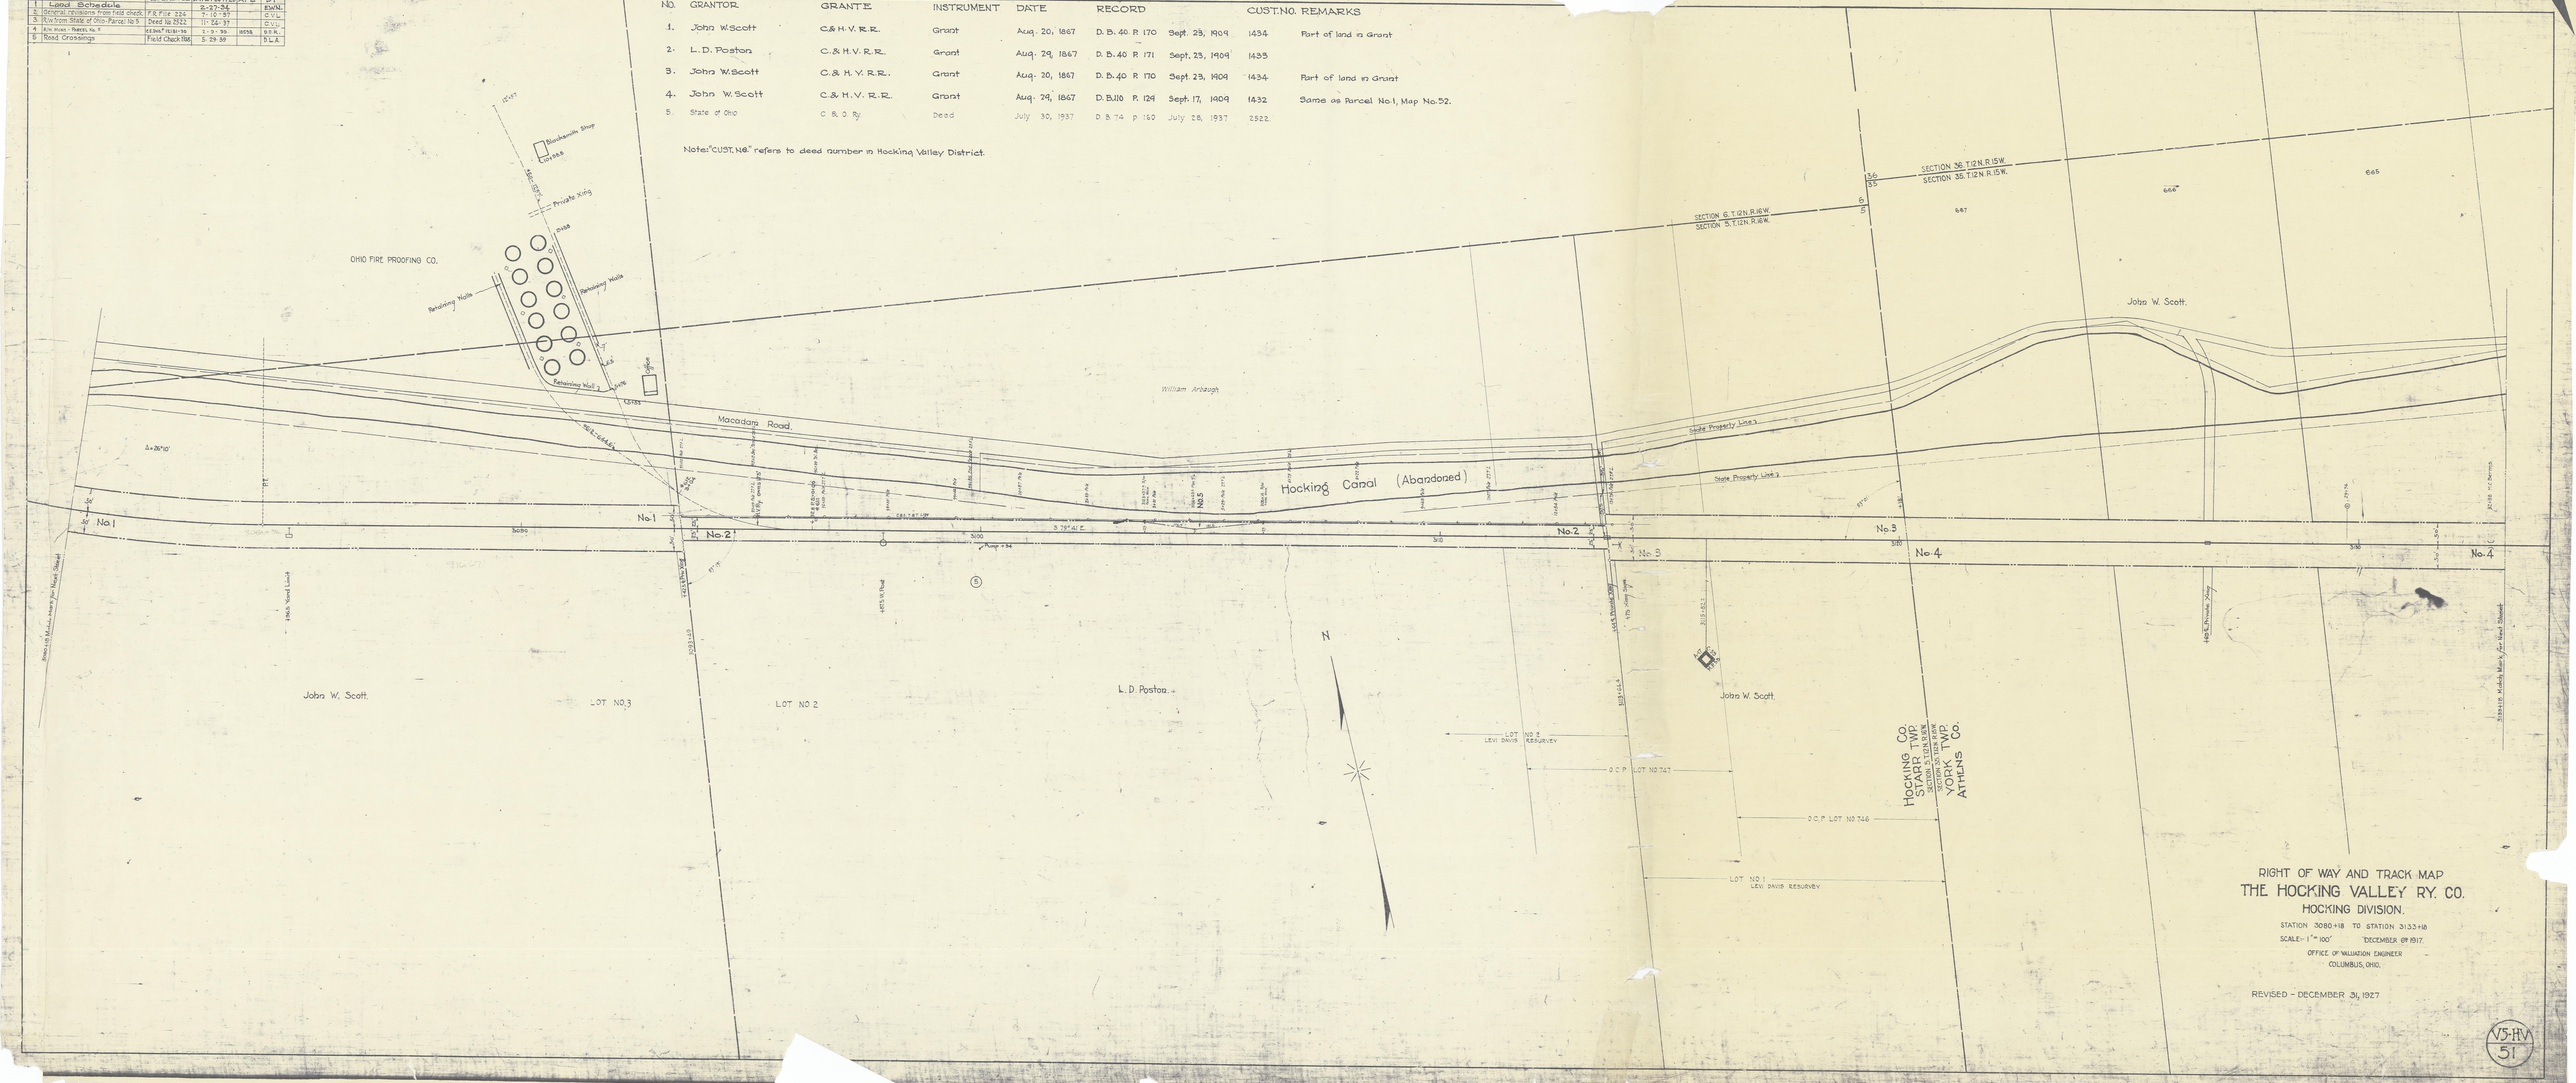

RIGHT OF WAY AND TRACK MAP
THE HOCKING VALLEY RY. CO.
HOCKING DIVISION.

STATION 3080+18 TO STATION 3133+18
SCALE- 1" = 100' DECEMBER 6th 1917.
OFFICE OF VALUATION ENGINEER
COLUMBUS, OHIO.

REVISED - DECEMBER 31, 1927

V5-HV
51