Section No 32. Township No 11 Range No 19

73

Variation 1° 30' W.

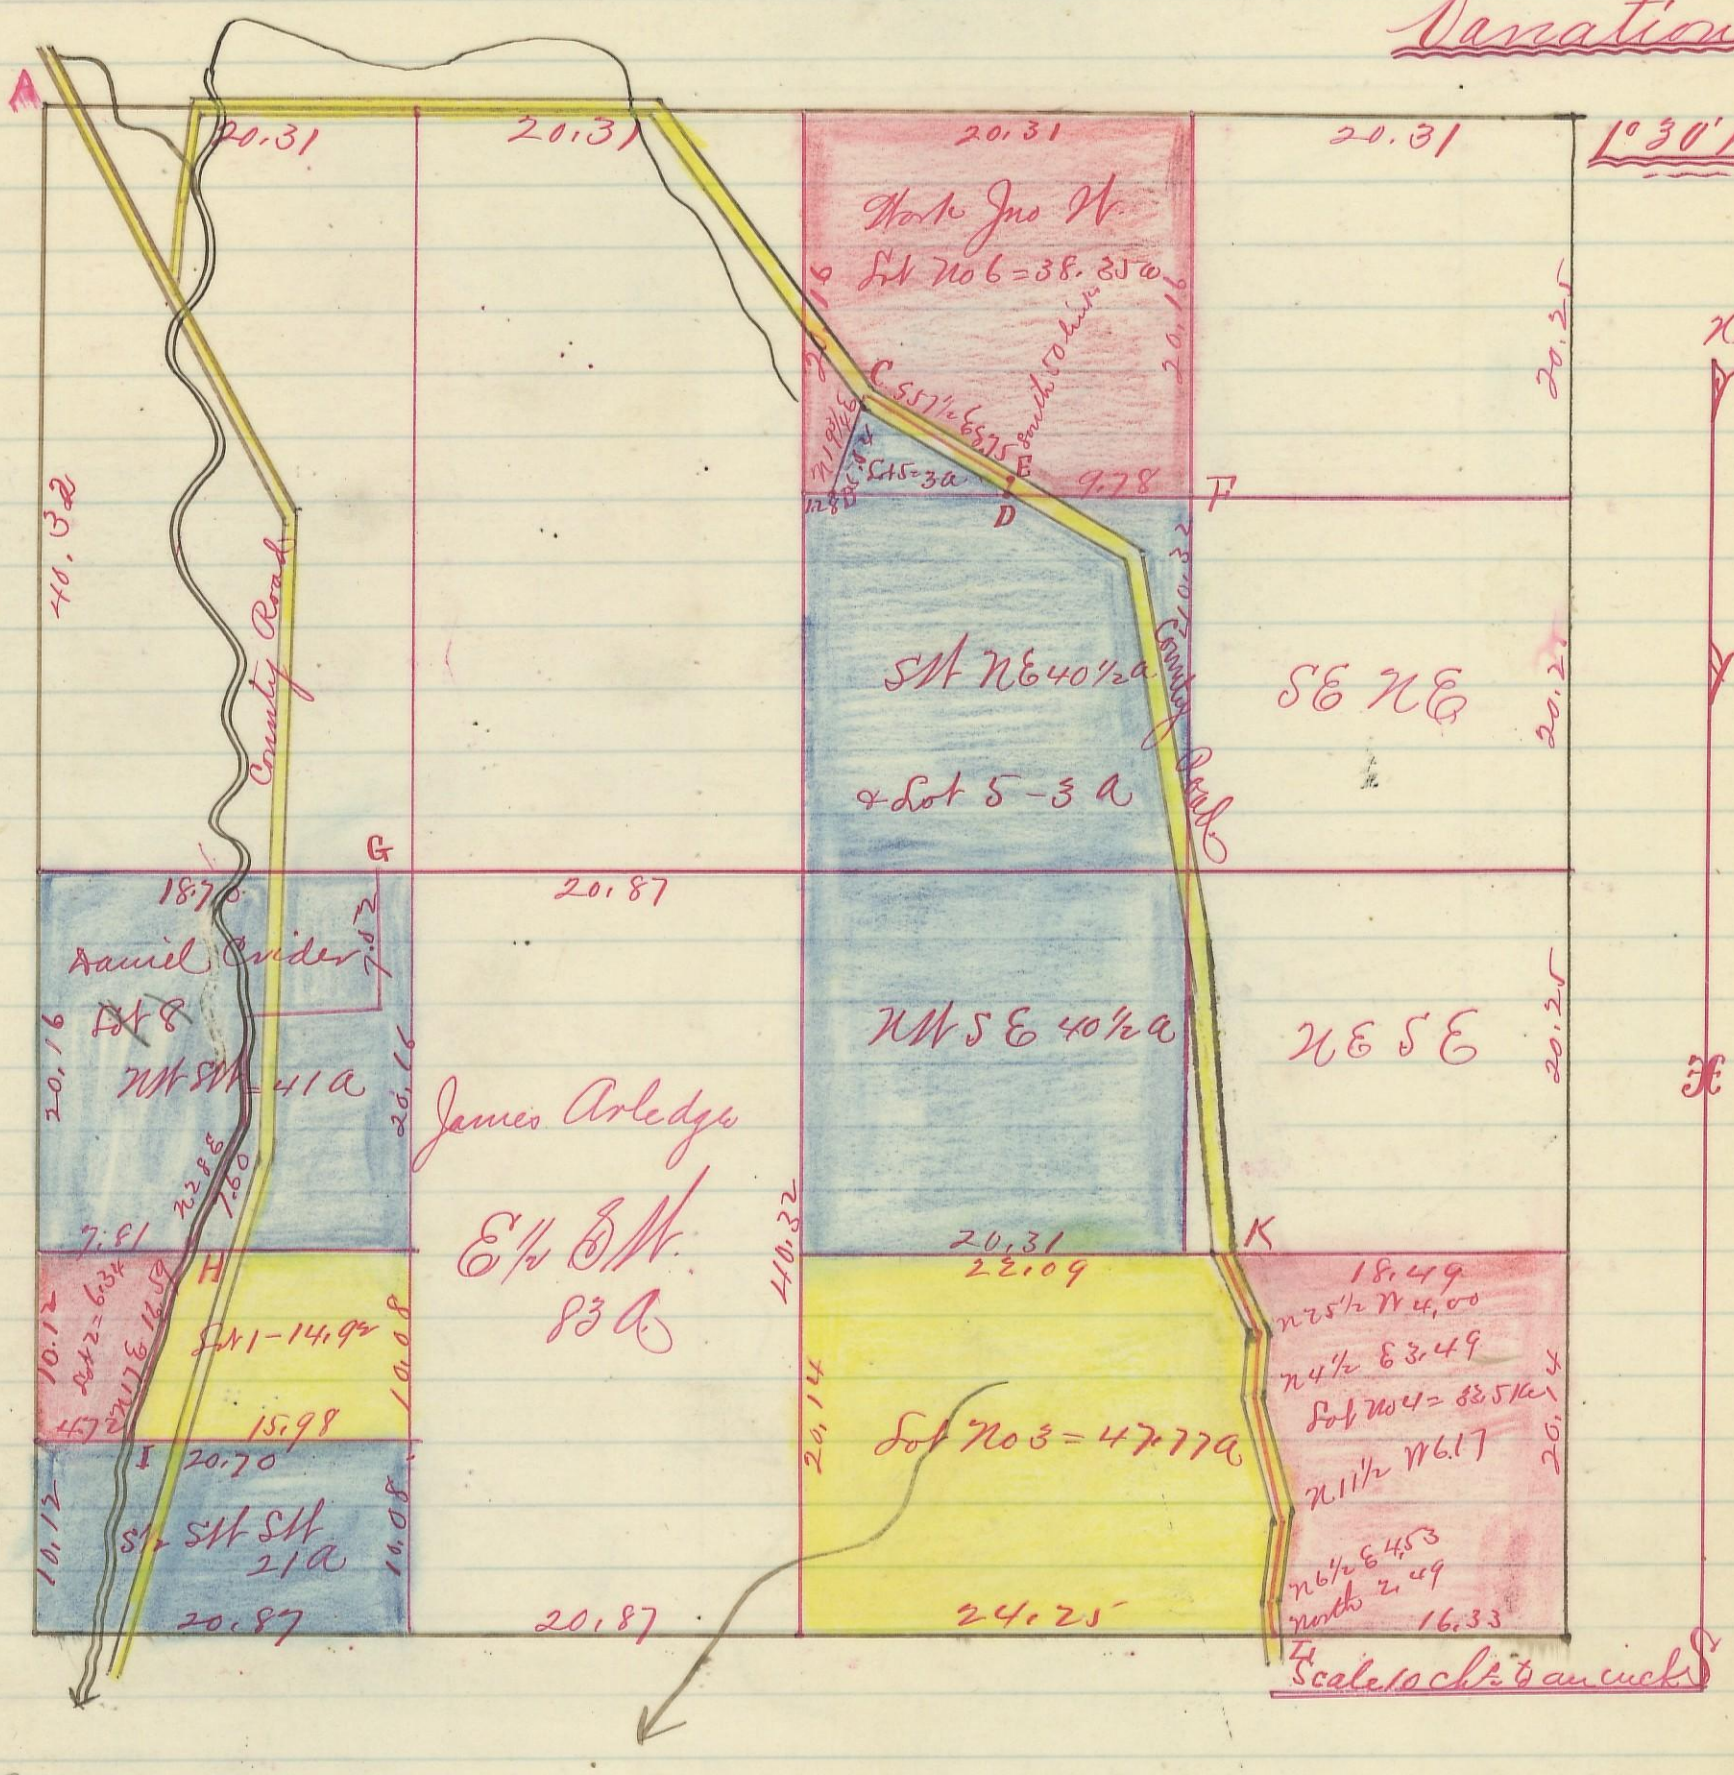

a

B - Locust 7 S 68 E 59

C Beach 14 S 30 W 66½

D Beach 24 N 13 W 22

E Beach 24 S 14 W 27

F Stone

G Walnut 8 N 30 E 20 Boak 5 N 46½ W 11

H Sycamore 18 N 75 E 2.21½

I Sycamore 8 S 6 W 103½

K Poplar 30 S 11 W 46½ Woak 24 N 71 E 28½

L Sugar 24 N 83½ W 38

I hereby certify the above to be a correct Plat of Fractional Lots in Section No 32 Township No 11 Range No 19 Hocking County Ohio Surveyed 1869.

By Levi Davis
Surveyor H C O.

Jacob Weaver
Recorder