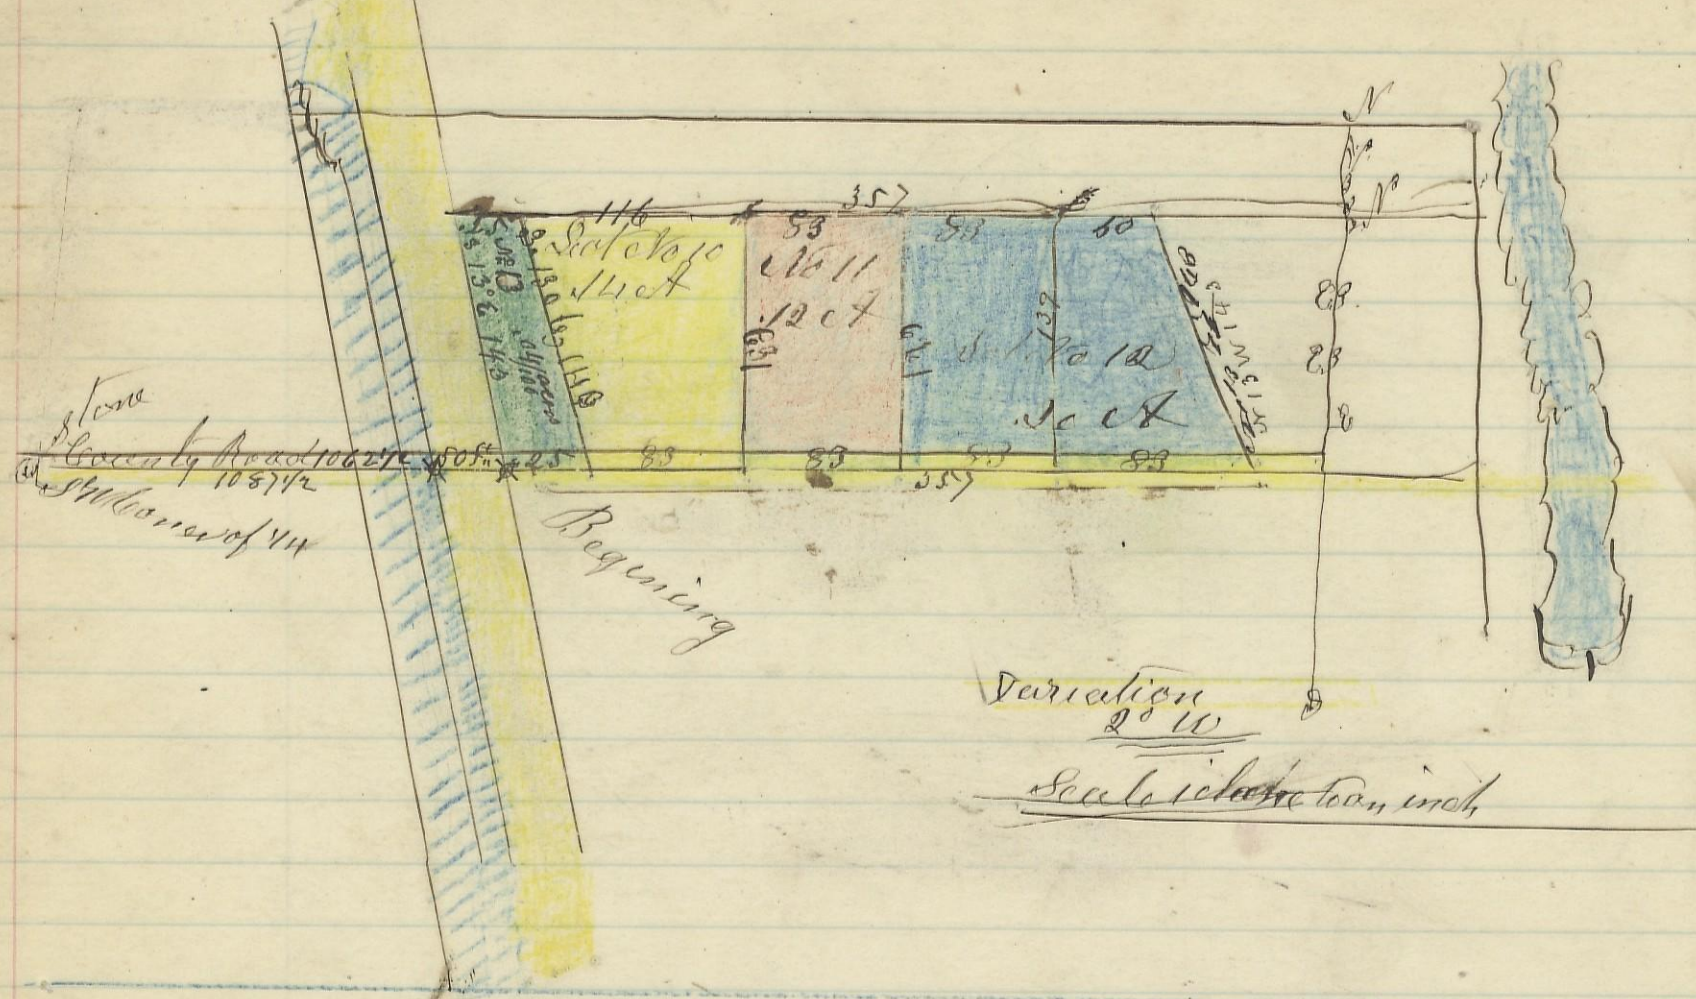

Lot No 10, Begining 1087 1/2 links East of the SW corner of the NW 1/4 of Section five (5) T 14 Range 17 thence East 83 links thence North 139 links thence west 116 links thence S 13° E 143 links to the begining Containing 14/100 Acres, lot No 11, begining 1170 1/2 links East of the South west Corner of the NW 1/4 of Section 5 TP 14 R 17 thence East 83, links thence North 139 links thence west 83 links thence South 139 Links to begining Containing 12/100 acres

Lot No 12 Begining 1253 1/2 Links East of the SW, corner of the NW 1/4 of Section 5 T 14, Range 17 thence East 166 links thence N 13° W 148 links thence west 133 links thence South 139 links to begining Containing 20/100 acres

all of foresaid Lots are part of Fractional Lot No 6 of Section Refference being had to Book, A, Record of Plats of Fractional Lots in Hocking County Ohio Surveyed August 28th 1871

by Levi Davis Surt, H, Co.

Recd Sept 26 1874

Recorded Sept 29th 1874

J. E. Swart Recorder

Hocking Co Ohio

3