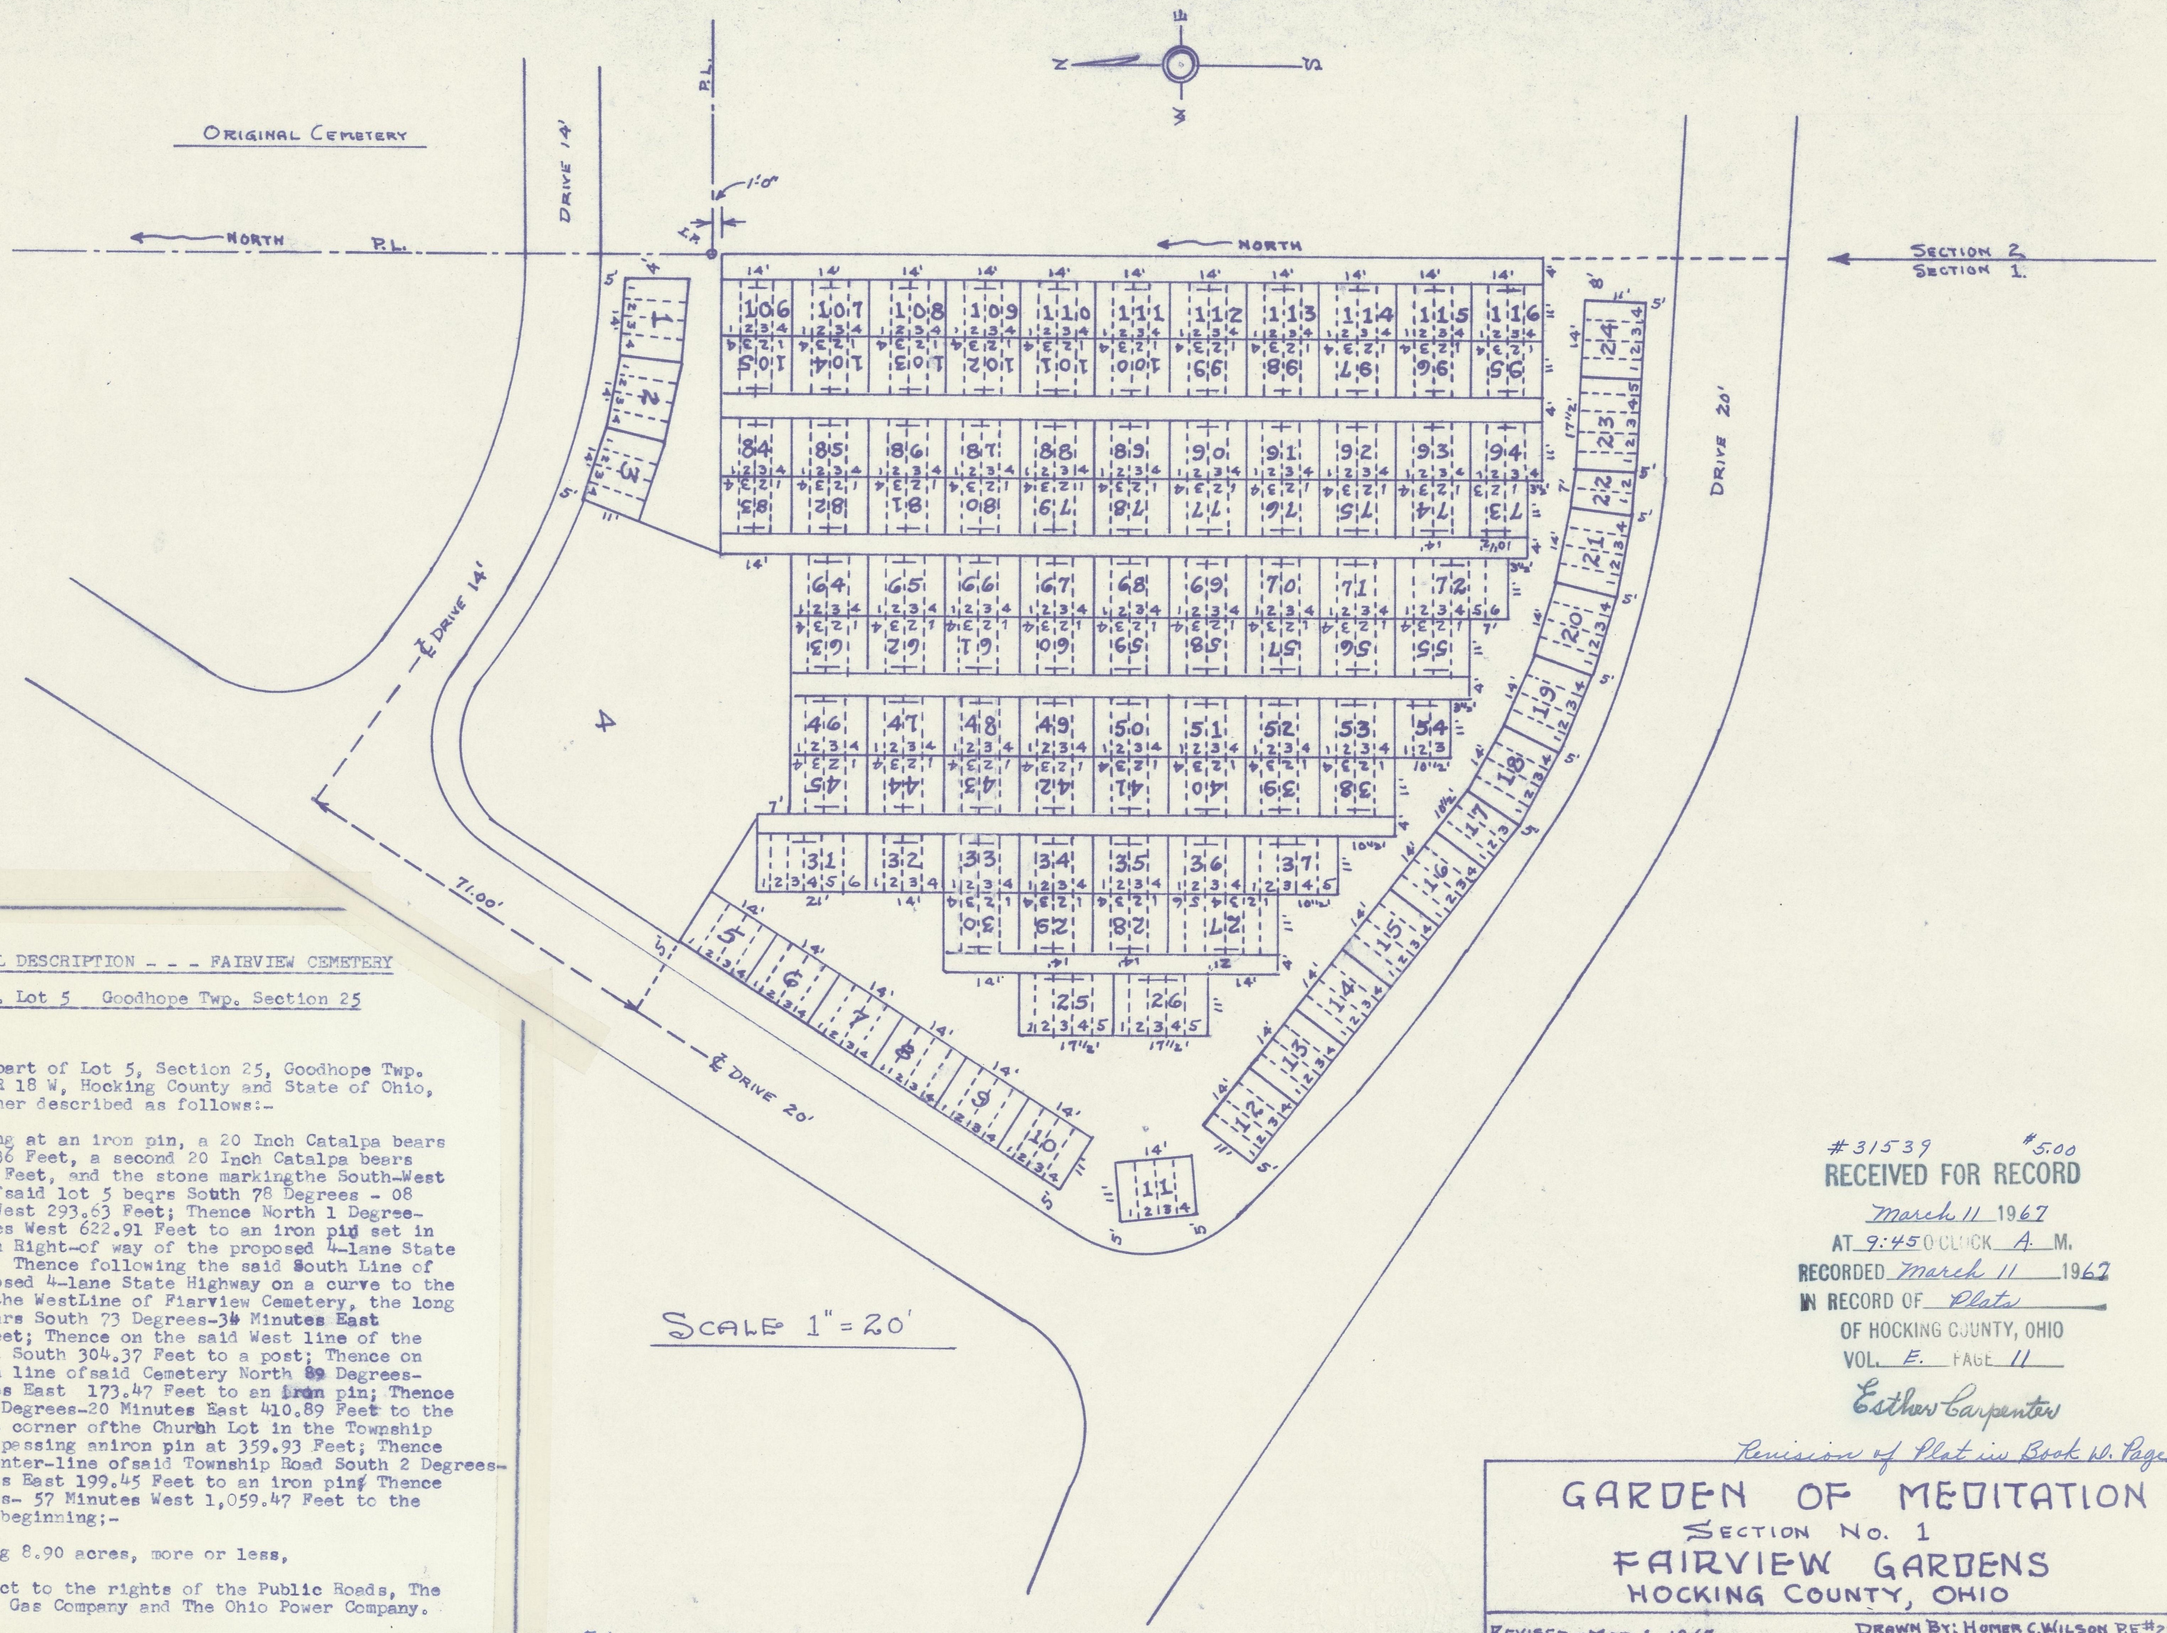

LEGAL DESCRIPTION - - - FAIRVIEW CEMETERY

Pt. Lot 5 Goodhope Twp. Section 25

Being a part of Lot 5, Section 25, Goodhope Twp. T 12 N, R 18 W, Hocking County and State of Ohio, and further described as follows:-

Commencing at an iron pin, a 20 Inch Catalpa bears North 6.36 Feet, a second 20 Inch Catalpa bears South 10 Feet, and the stone markingthe South-West corner ofsaid lot 5 beqrs South 78 Degrees - 08 Minutes West 293.63 Feet; Thence North 1 Degree-35 Minutes West 622.91 Feet to an iron pin set in the South Right-of way of the proposed 4-lane State Highway; Thence following the said South Line of the proposed 4-lane State Highway on a curve to the left to the WestLine of Fiarview Cemetery, the long chord bears South 73 Degrees-34 Minutes East 505.48 Feet; Thence on the said West line of the Cemetery, South 304.37 Feet to a post; Thence on the South line ofsaid Cemetery North 89 Degrees-41 Minutes East 173.47 Feet to an iron pin; Thence South 85 Degrees-20 Minutes East 410.89 Feet to the Southeast corner ofthe Church Lot in the Township Road and passing aniron pin at 359.93 Feet; Thence on the center-line ofsaid Township Road South 2 Degrees-21 Minutes East 199.45 Feet to an iron pin; Thence 86 Degrees- 57 Minutes West 1,059.47 Feet to the place of beginning;-

Containing 8.90 acres, more or less,

But subject to the rights of the Public Roads, The Ohio Fuel Gas Company and The Ohio Power Company.

#31539 $5.00

RECEIVED FOR RECORD

March 11 1967

AT 9:45 O'CLOCK A. M.

RECORDED March 11 1967

IN RECORD OF Plats

OF HOCKING COUNTY, OHIO

VOL. E. PAGE 11

Esther Carpenter

Revision of Plat in Book D. Page 30

GARDEN OF MEDITATION

SECTION No. 1

FAIRVIEW GARDENS

HOCKING COUNTY, OHIO

REVISED - MAR. 1, 1967.

DRAWN BY: HOMER C. WILSON, P.E. #2333
LOGAN, OHIO

7/17/67 See Revised Plat - Book E Page 14