Addition To
Riverview Allotment.
Mr. & Mrs. Carl W. Engle Grantor's,
Not Recorded

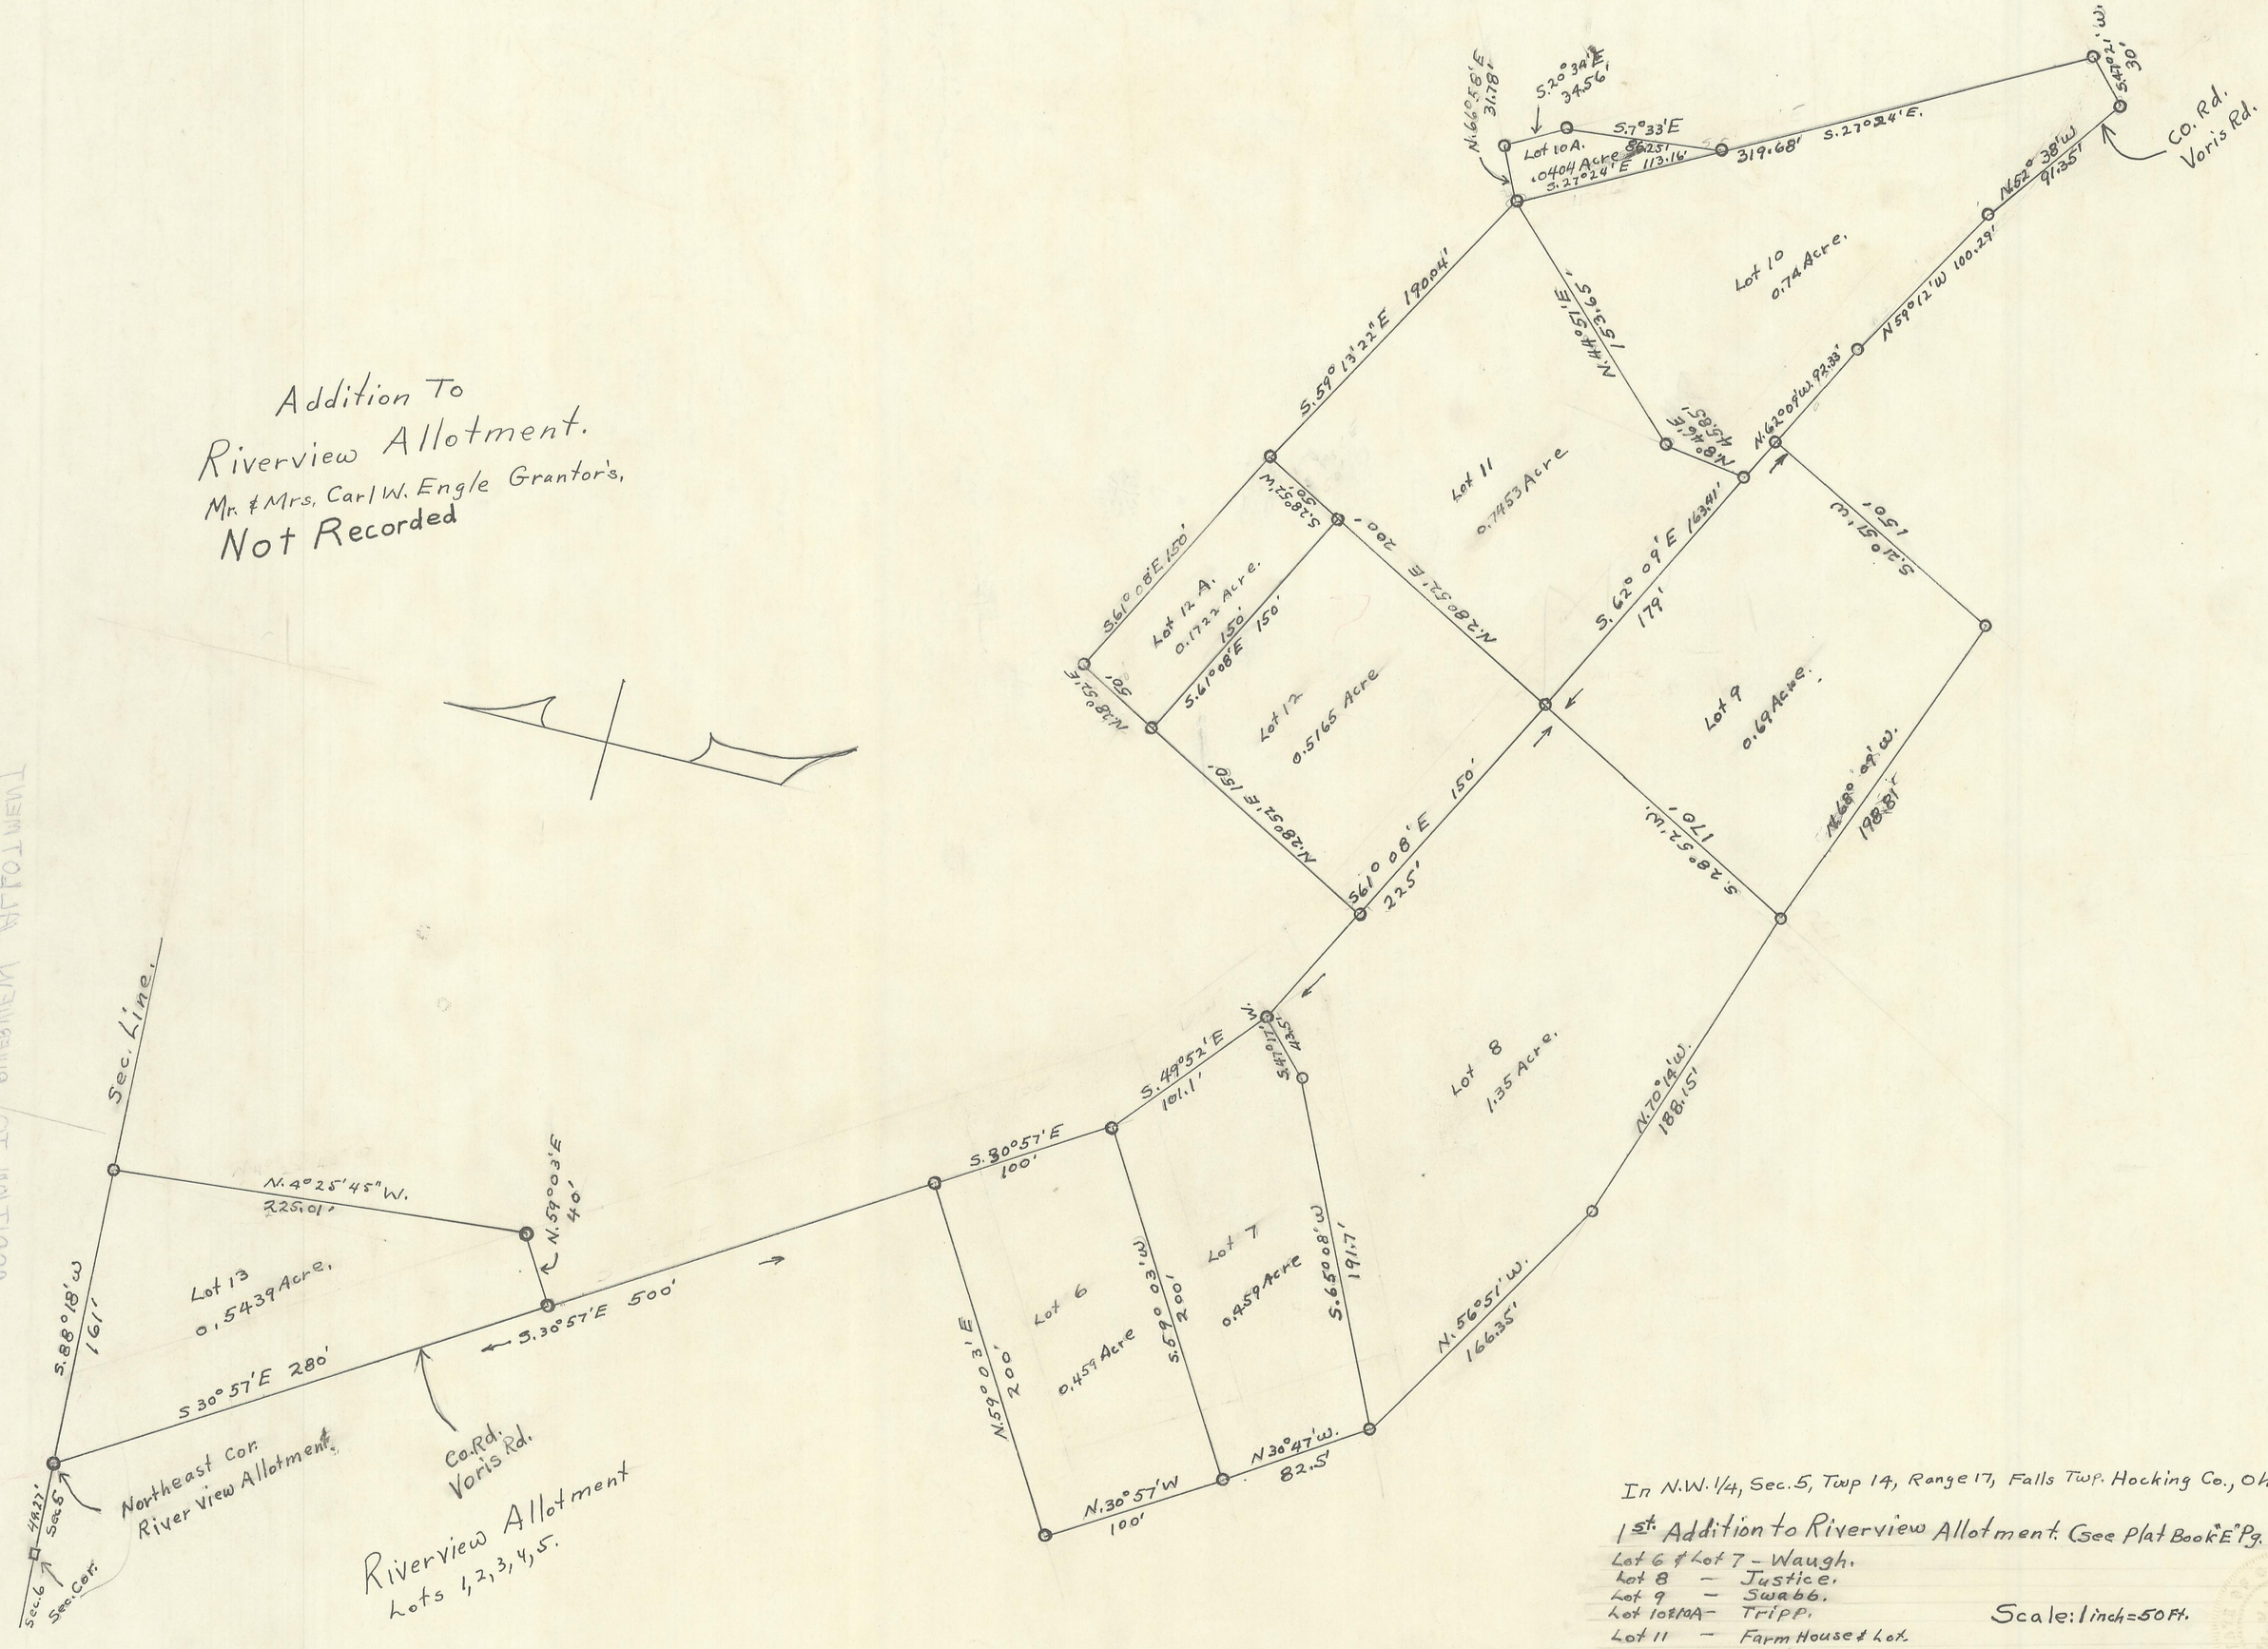

In N.W. 1/4, Sec. 5, Twp 14, Range 17, Falls Twp. Hocking Co., Ohio.

1st. Addition to Riverview Allotment. (See Plat Book "E" Pg. 35

Lot 6 & Lot 7 – Waugh.
Lot 8 – Justice.
Lot 9 – Swabb.
Lot 10 & 10A – Tripp.
Lot 11 – Farm House & Lot.
Lot 12 & 12A – Vorhus.
Lot 13 – Hinton.

Scale: 1 inch = 50 Ft.

This Addition Surveyed by J.A. Mathias Surveyor & George Seymour, Surveyor in Training

Bearings & Distances As Shown on Plat.

J.A. Mathias 10/9/71.

2-28