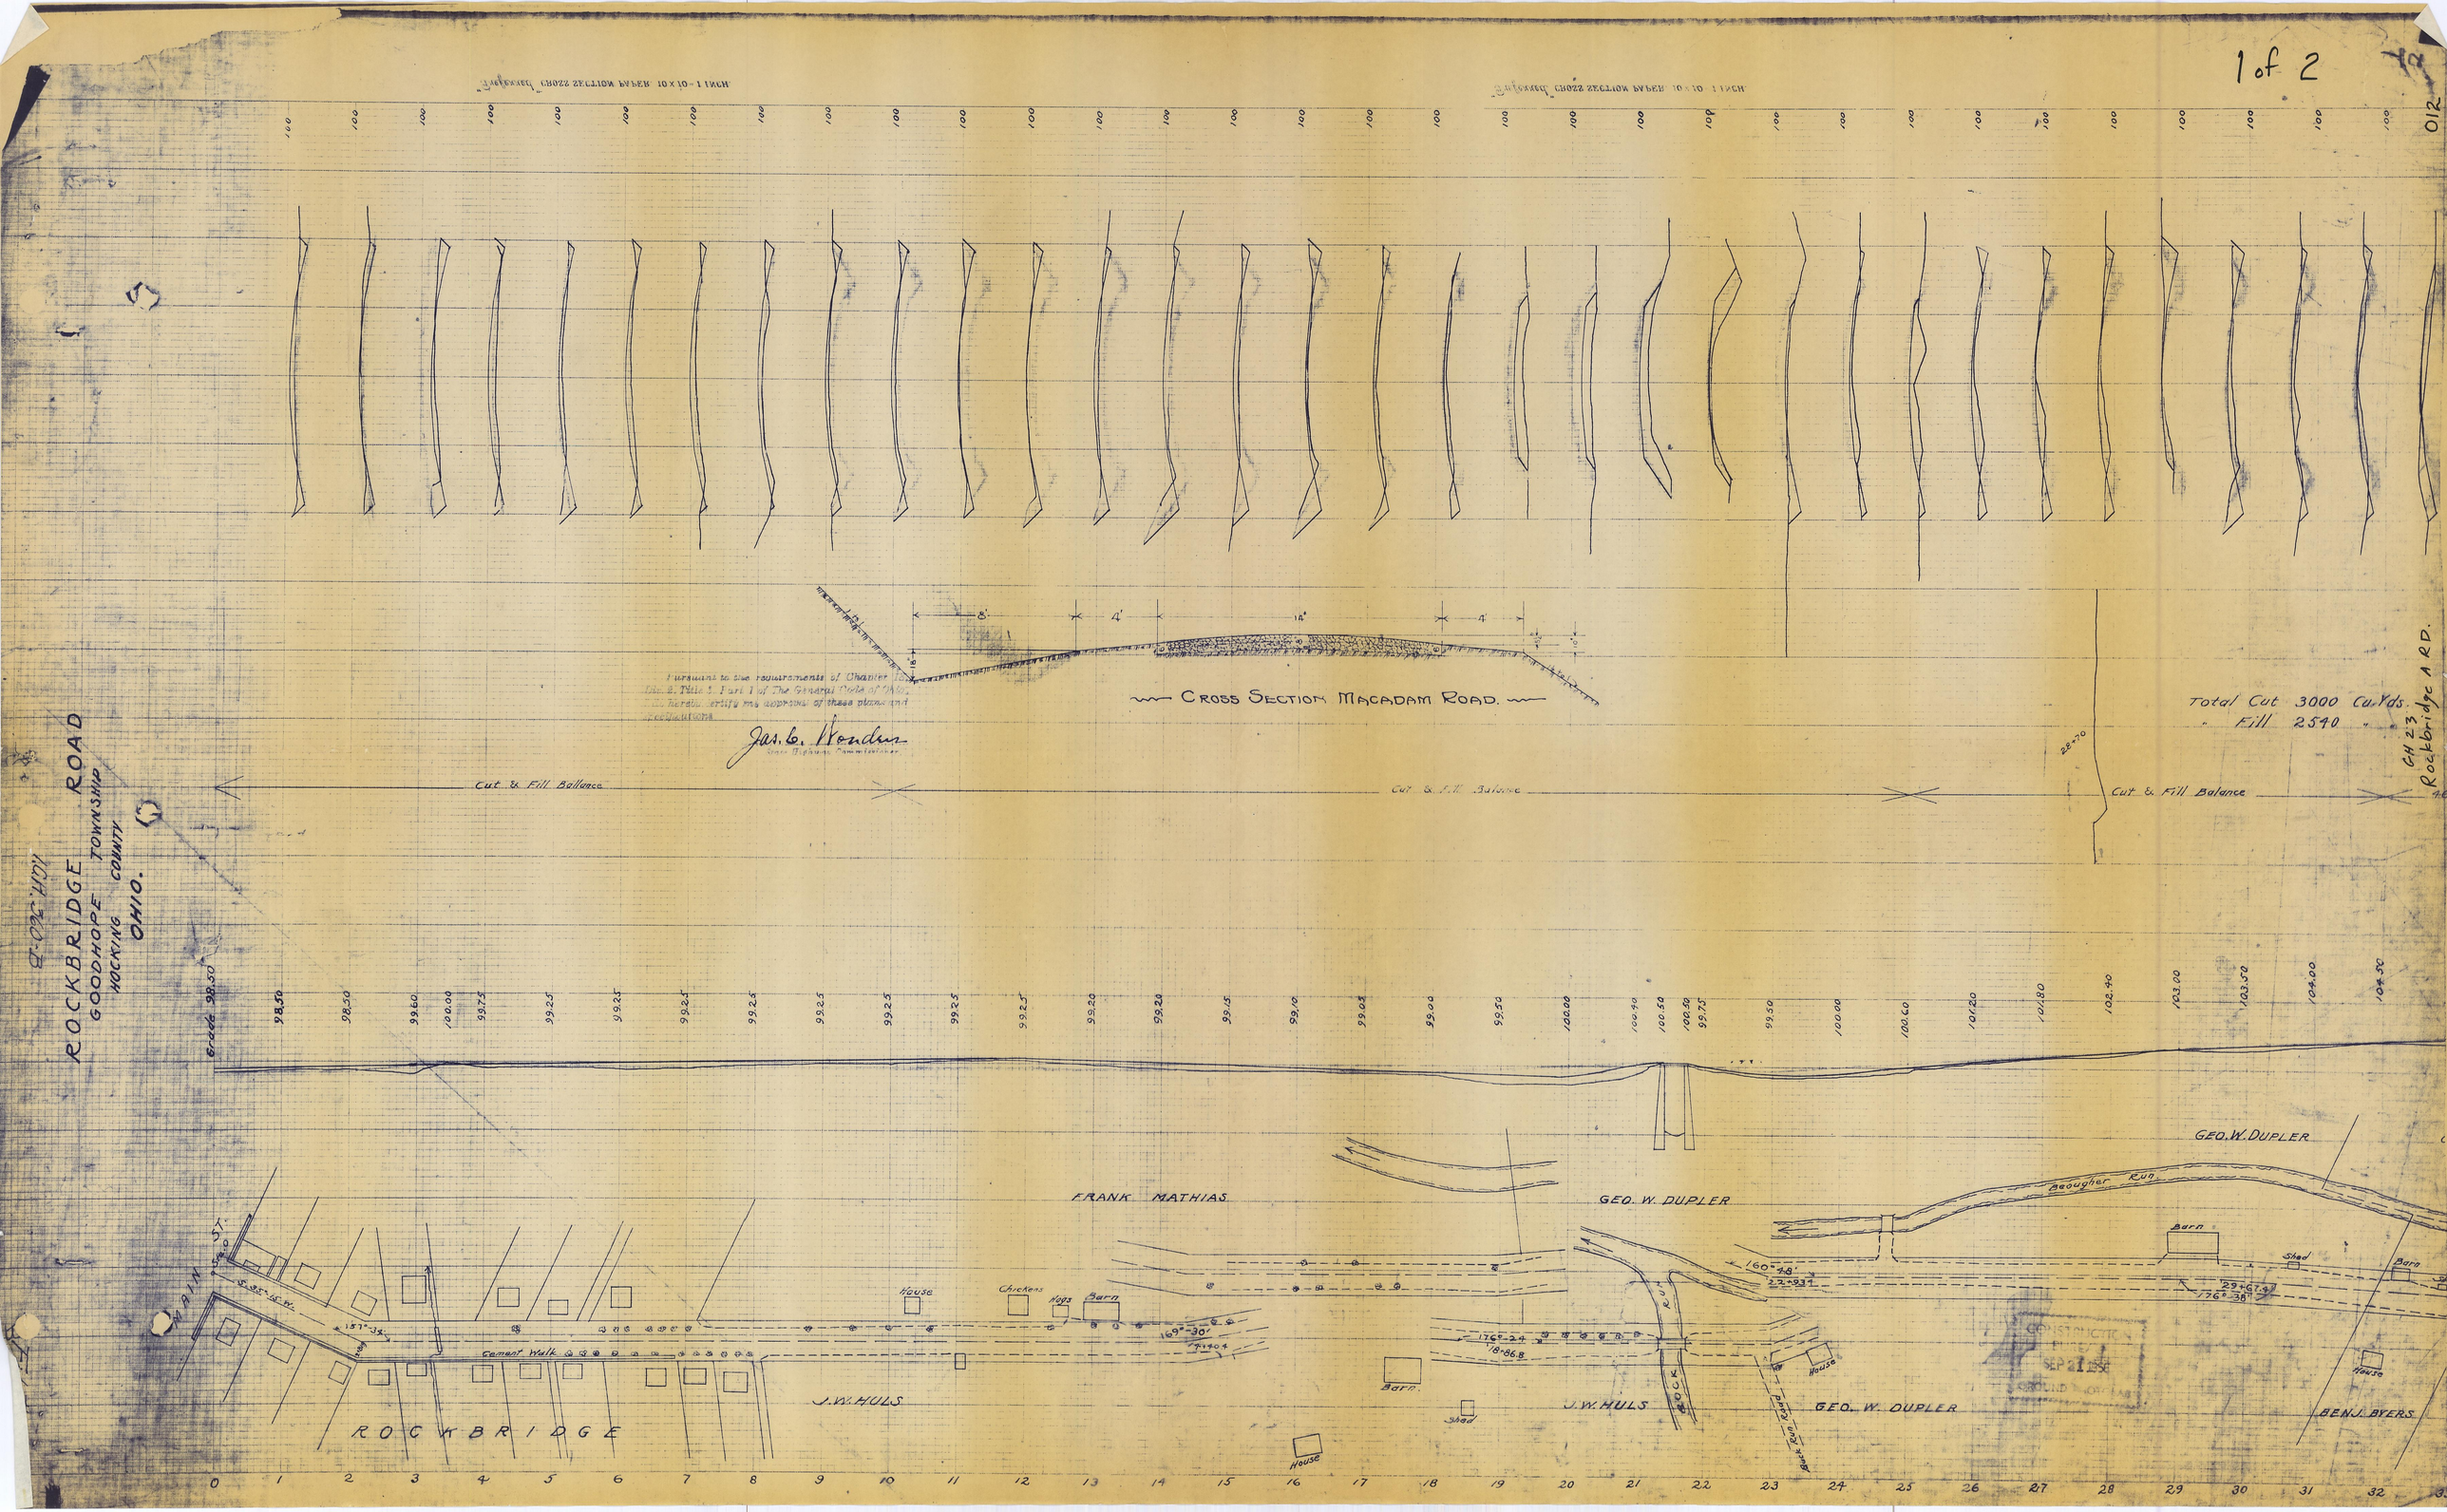
1 of 2
ROCKBRIDGE ROAD
GOODHOPE TOWNSHIP
HOCKING COUNTY
OHIO.
Cross Section Macadam Road.
Pursuant to the requirements of Chapter 1 Div. 2. Title 3. Part 1 of The General Code of Ohio, I hereby certify my approval of these plans and specifications
Jas. C. Wonders
State Highway Commissioner
Total Cut 3000 Cu. Yds.
" Fill 2540 "
Cut & Fill Ballance
Cut & Fill Balance
Cut & Fill Balance
Grade 98.50
FRANK MATHIAS
GEO. W. DUPLER
GEO. W. DUPLER
Beougher Run
Barn
Shed
Barn
House
Chickens
Hogs
Barn
Cement Walk
J. W. HULS
J. W. HULS
GEO. W. DUPLER
BENJ. BYERS
House
House
Shed
House
ROCKBRIDGE
MAIN ST.
Rock Run
Back Run Road
CH 23
Rockbridge A RD.
CONSTRUCTION
SEP 21 1956
GROUND