Fed. Aid Dist. No.	State	Fed. Aid Proj. No.	Fiscal Year
10	Ohio.		1932

4/8

S.H. 360-Sec. D (5-7) Hocking County
PROPOSAL No 1

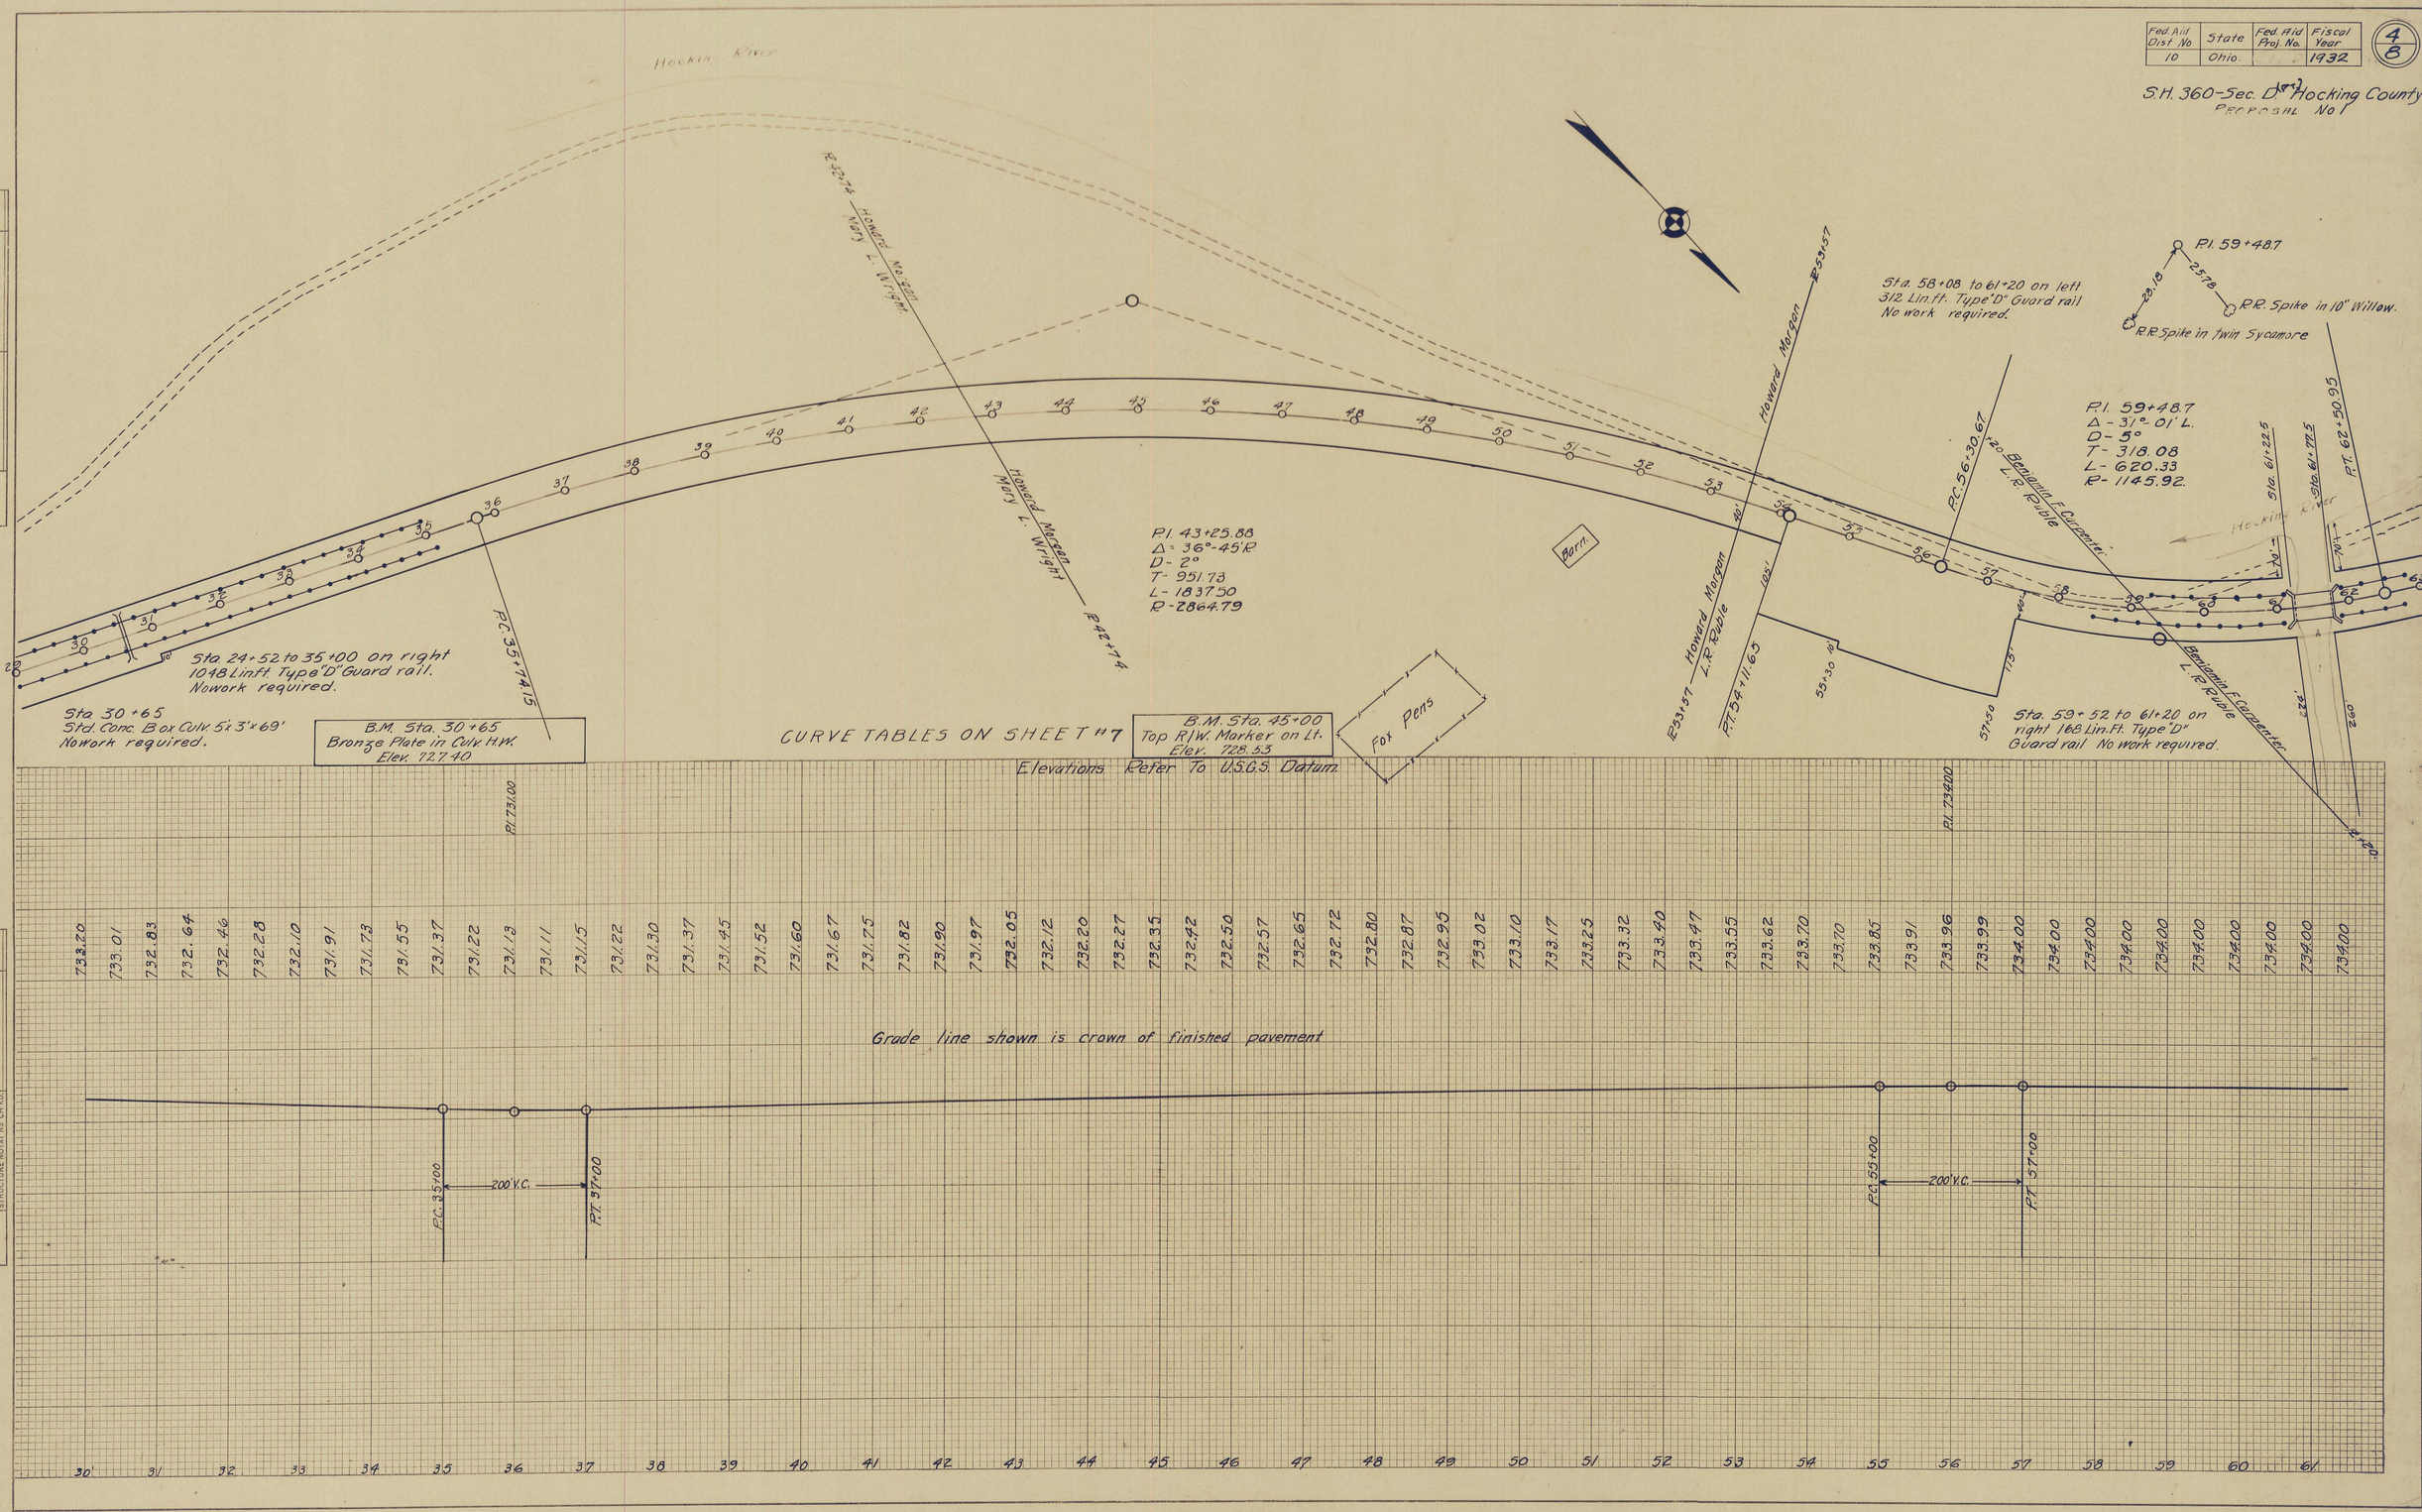

PLAN	BY	DATE
SURVEYED.		
PLOTTED.		
NOTE BOOK. ALIGNMENT CHECKED.		
NO. RT. OF WAY CHECKED.		

PROFILE	BY	DATE
SURVEYED.		
PLOTTED.		
NOTE BOOK. GRADES CHECKED.		
NO. B.M.'S NOTED.		
STRUCTURE NOTAT'NS CH'KD.		