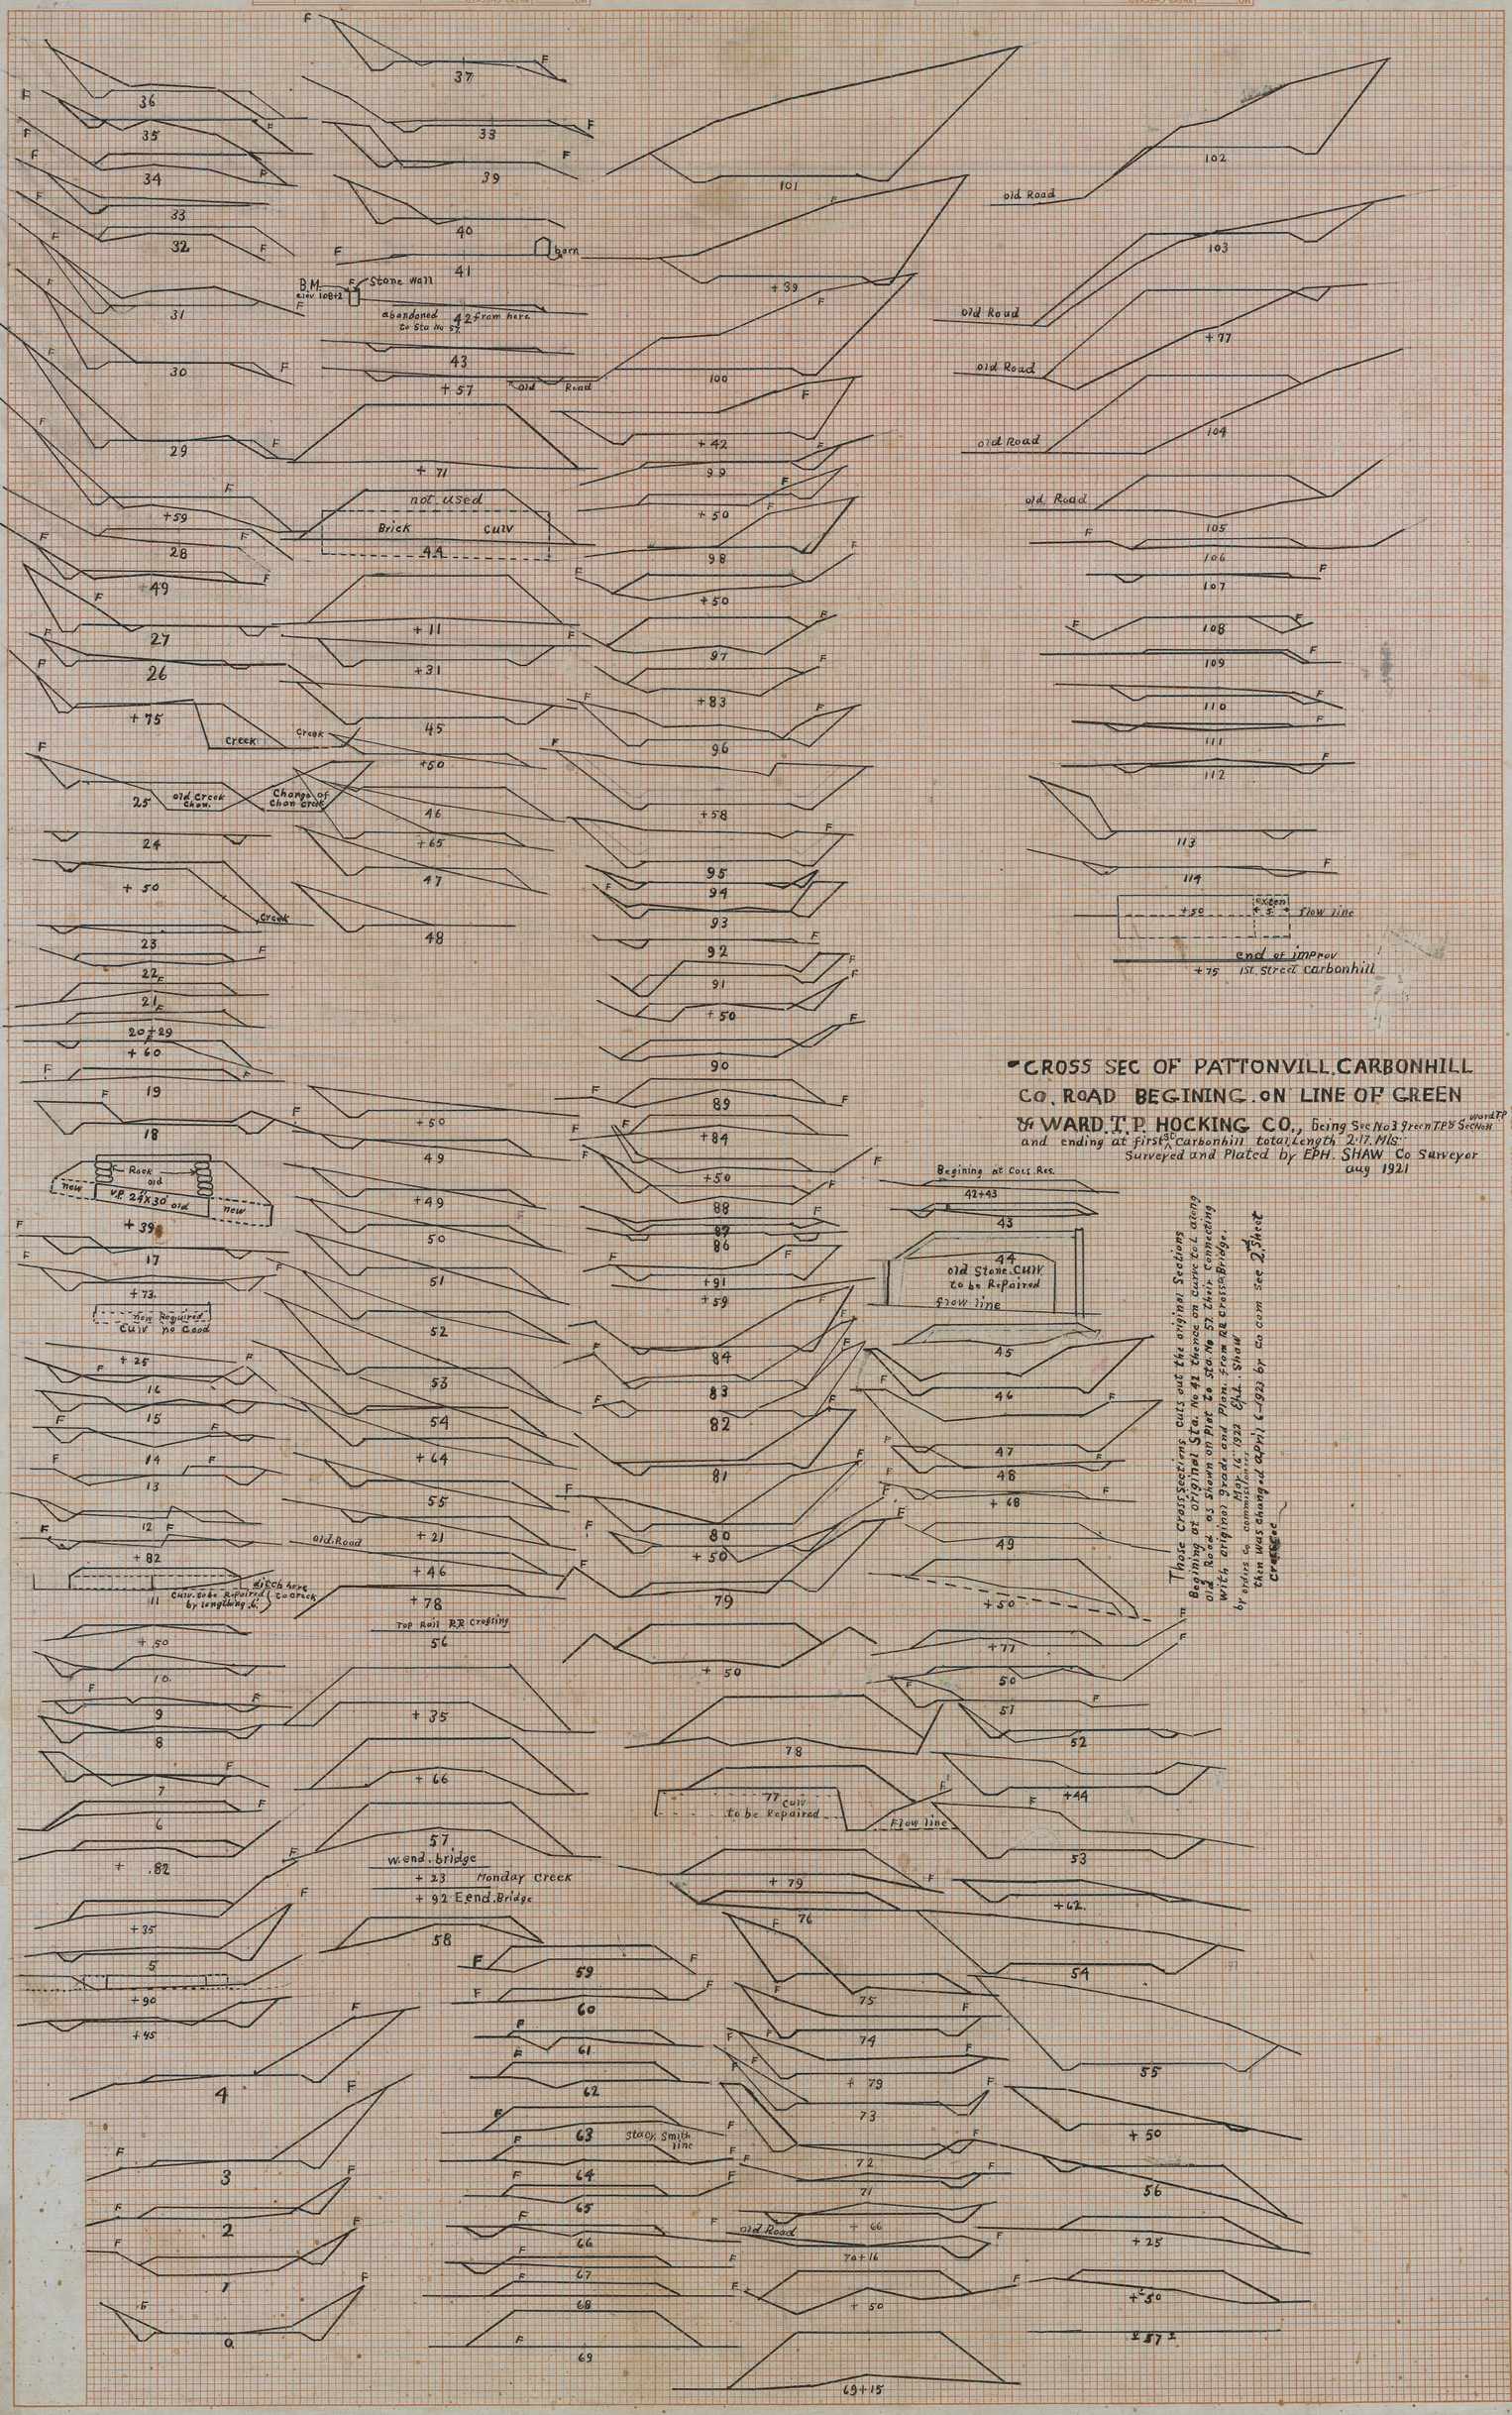

CROSS SEC OF PATTONVILL CARBONHILL CO. ROAD BEGINING ON LINE OF GREEN & WARD T.P. HOCKING CO., being Sec No 3 Green T.P. & Sec No 11 Ward T.P. and ending at first St. Carbonhill total Length 2.17 Mls.
Surveyed and Plated by EPH. SHAW Co Surveyor
aug 1921