LOCATION PLAN
HOC-327-00.21
Hocking County, Salt Creek Township, Section 6
Scale - 1 Inch = 400 Feet

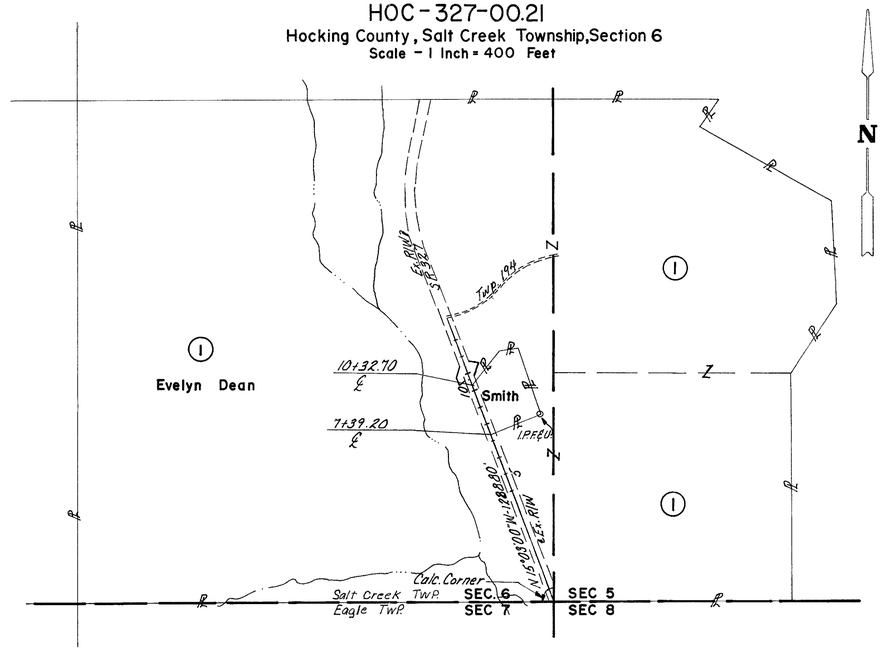

STATE OF OHIO
DEPARTMENT OF TRANSPORTATION
HOCKING COUNTY, SALT CREEK TOWNSHIP
SECTION 6, T.10N, R.19W

CALC BY: C.J.M. DATE: 7-21-83	HOC-327-00.21		OHIO	11/13
CHKD. BY: DATE:			FHWA 5 REGION	
FEDERAL PROJECT	SR 834 ( )	STATE PROJECT	104430	1/3

TOTAL NUMBER OF
6 Ownerships
0 Total Takes
0 Ownerships with structures involved
0 Ownerships with "P" items

SUMMARY OF ADDITIONAL RIGHT OF WAY REQUIRED

Parcel	Owner	Owners Record Book	Owners Record Page	Record Area	Total P.R.O.	Gross Take	P.R.O.in Take	Net Take	Structure	Net Residue Left	Net Residue Right	Type Fund	Remarks and Personality	As Acquired Book	As Acquired Page
1	Evelyn Dean	105	310	232.178	7.093	0.048	0.000	0.048		124475	100.52			190	223
1-1	" "	105	312			0.042	0.000	0.042							

Scale
0 10 20 40 60
1" = 20'

UTILITY OWNERS

TYPE	NAME & ADDRESS
PHONE	Chillicothe Telephone Co. 68 E. Main St. Chillicothe, Ohio 45601 Phone: 614-774-3371
ELECTRIC	Columbus & Southern Ohio Electric Co. 215 N. Front St. Columbus, Ohio 43215 Phone: 614-464-7911
PHONE	General Telephone 500 Lancaster Pike Circleville, Ohio 43113 Phone: 614-474-5033
ELECTRIC	South Central Power P.O. Box 250 Lancaster, Ohio 43130 Phone: 614-653-4422

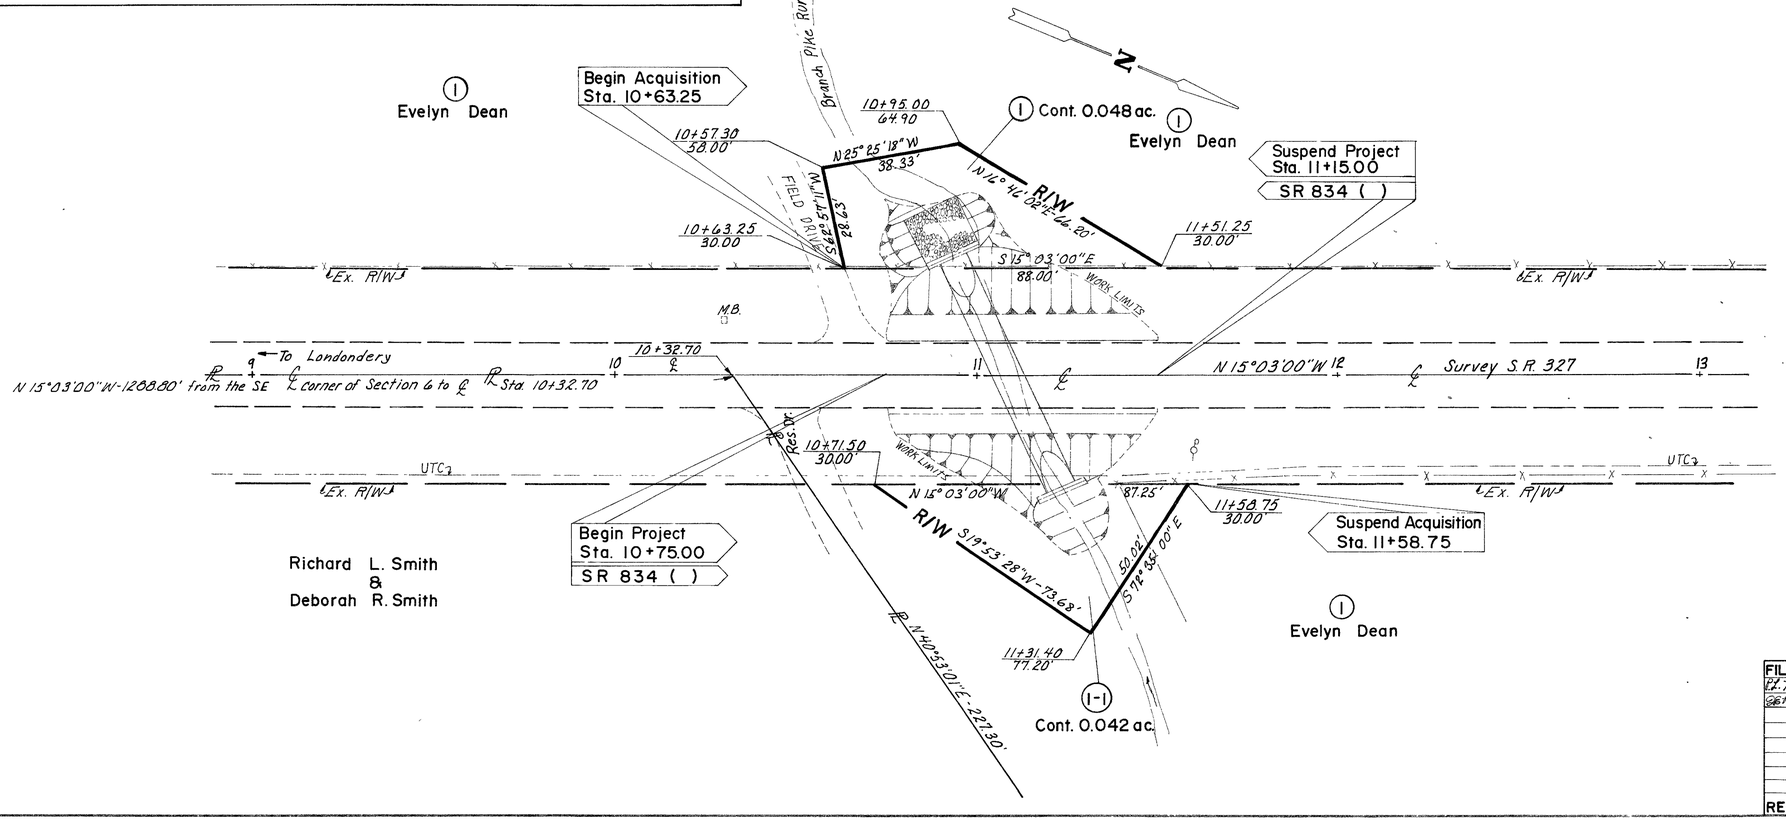

FILING DATE		
E.F.H.	9-26-83	Changed SW Corner To SE Corner Of Section 6
GEM.	6-26-86	Added as Acquired Book & page on parcel 1
REV.	DATE	DESCRIPTION