LOCATION PLAN
HOC-327-01.94
Hocking County, Salt Creek Township, Section 32
Scale - 1 Inch = 400 Feet

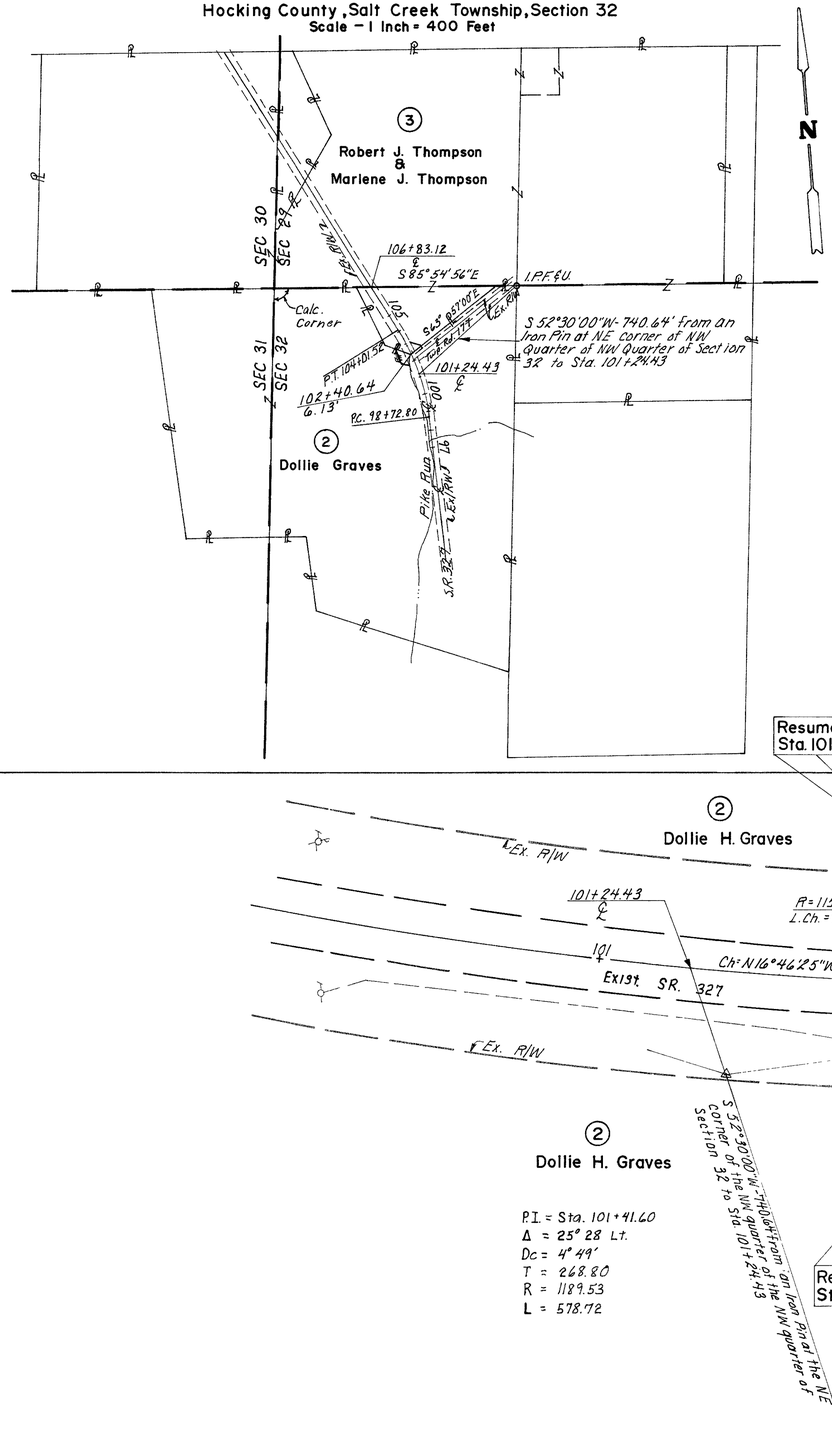

STATE OF OHIO
DEPARTMENT OF TRANSPORTATION
HOCKING COUNTY, SALT CREEK TOWNSHIP
SECTION 32, T.11N, R.19W

CALC BY: C.J.B.J. DATE: 7-21-83 CHKD. BY: DATE:	HOC-327-01.94		OHIO FHWA 5 REGION	12/13
FEDERAL PROJECT	SR 834 ( )	STATE PROJECT	104430	2/3

TOTAL NUMBER OF
6 Ownerships
0 Total Takes
0 Ownerships with structures involved
0 Ownerships with "P" items

SUMMARY OF ADDITIONAL RIGHT OF WAY REQUIRED

Parcel	Owner	Owners Record Book	Owners Record Page	Record Area	Total P.R.O.	Gross Take	P.R.O. in Take	Net Take	Structure	Net Residue Left	Net Residue Right	Type Fund	Remarks and Personality	As Acquired Book	As Acquired Page
2	Dollie H. Graves	175	138	72.78		0.074	0.000	0.074						190	165
2-1	" " "					0.013	0.000	0.013							
3	Robert J. Thompson & Marlene J. Thompson	126	405	136.89		0.013	0.000	0.013						191	39
3-1	" " " " " " " "						0.000								

NOTE: For Utility Owners see sheet No. 1.

Scale
0 10 20 40 60
1" = 20'

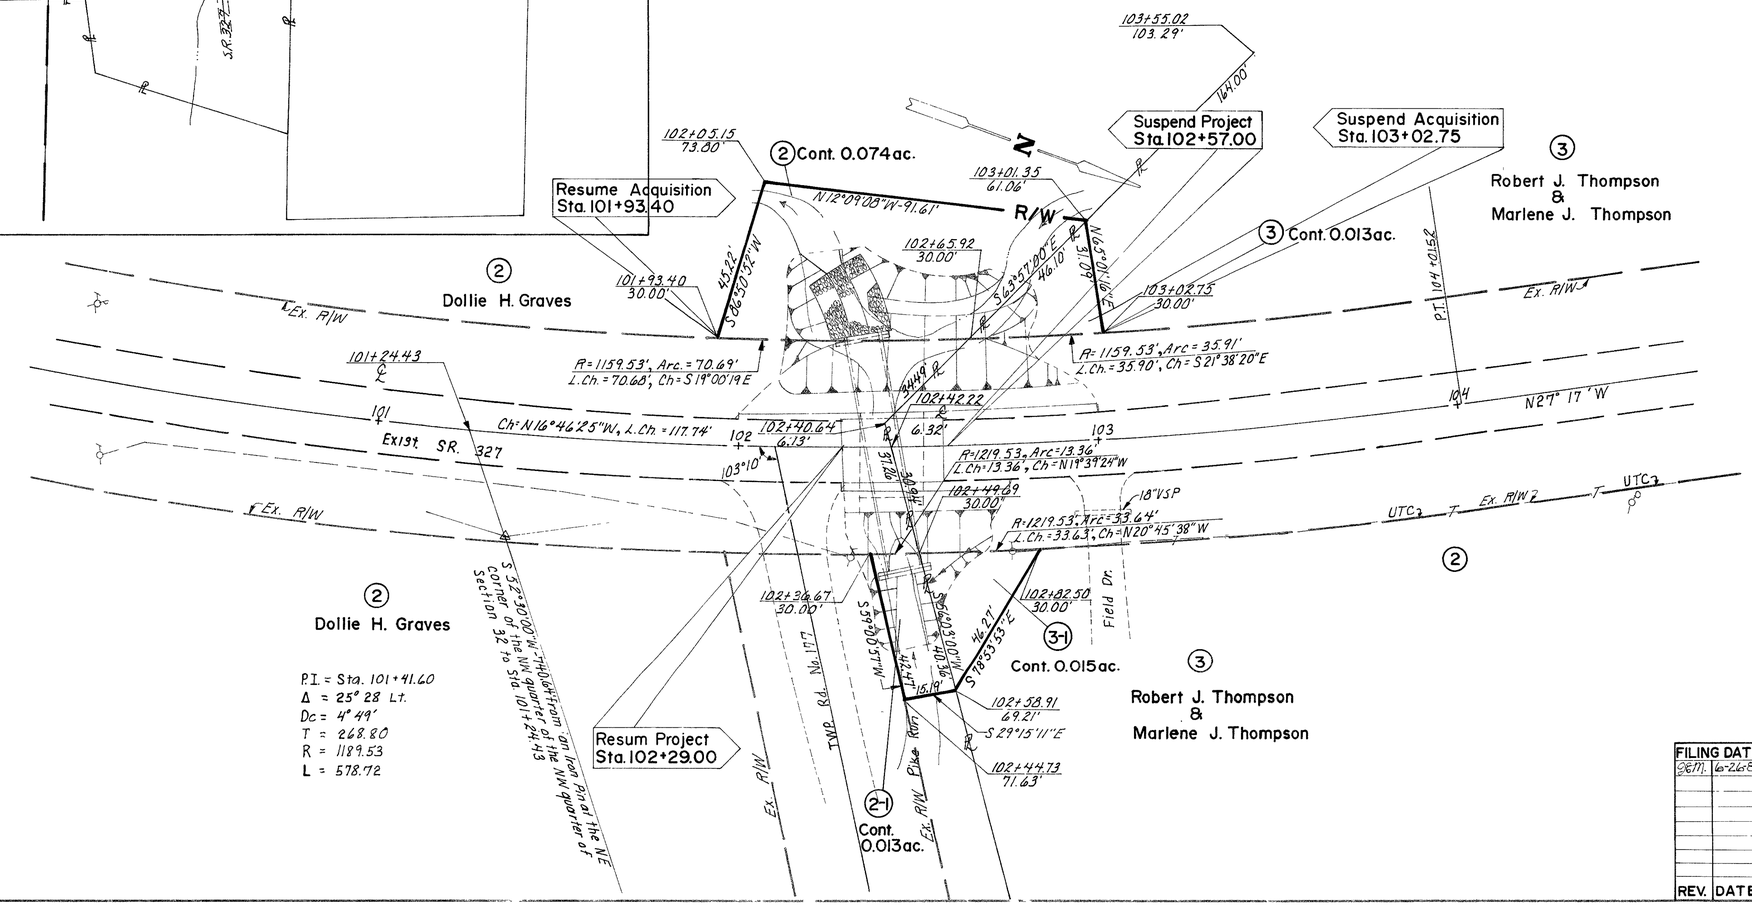

FILING DATE		
REV.	DATE	DESCRIPTION
	9EM. 10-26-86	Added as Acquired book & page on parcels 2 & 3