HOCKING COUNTY, STARR TOWNSHIP
SECTION 20, FRACTION 10, T.12N, R.16W

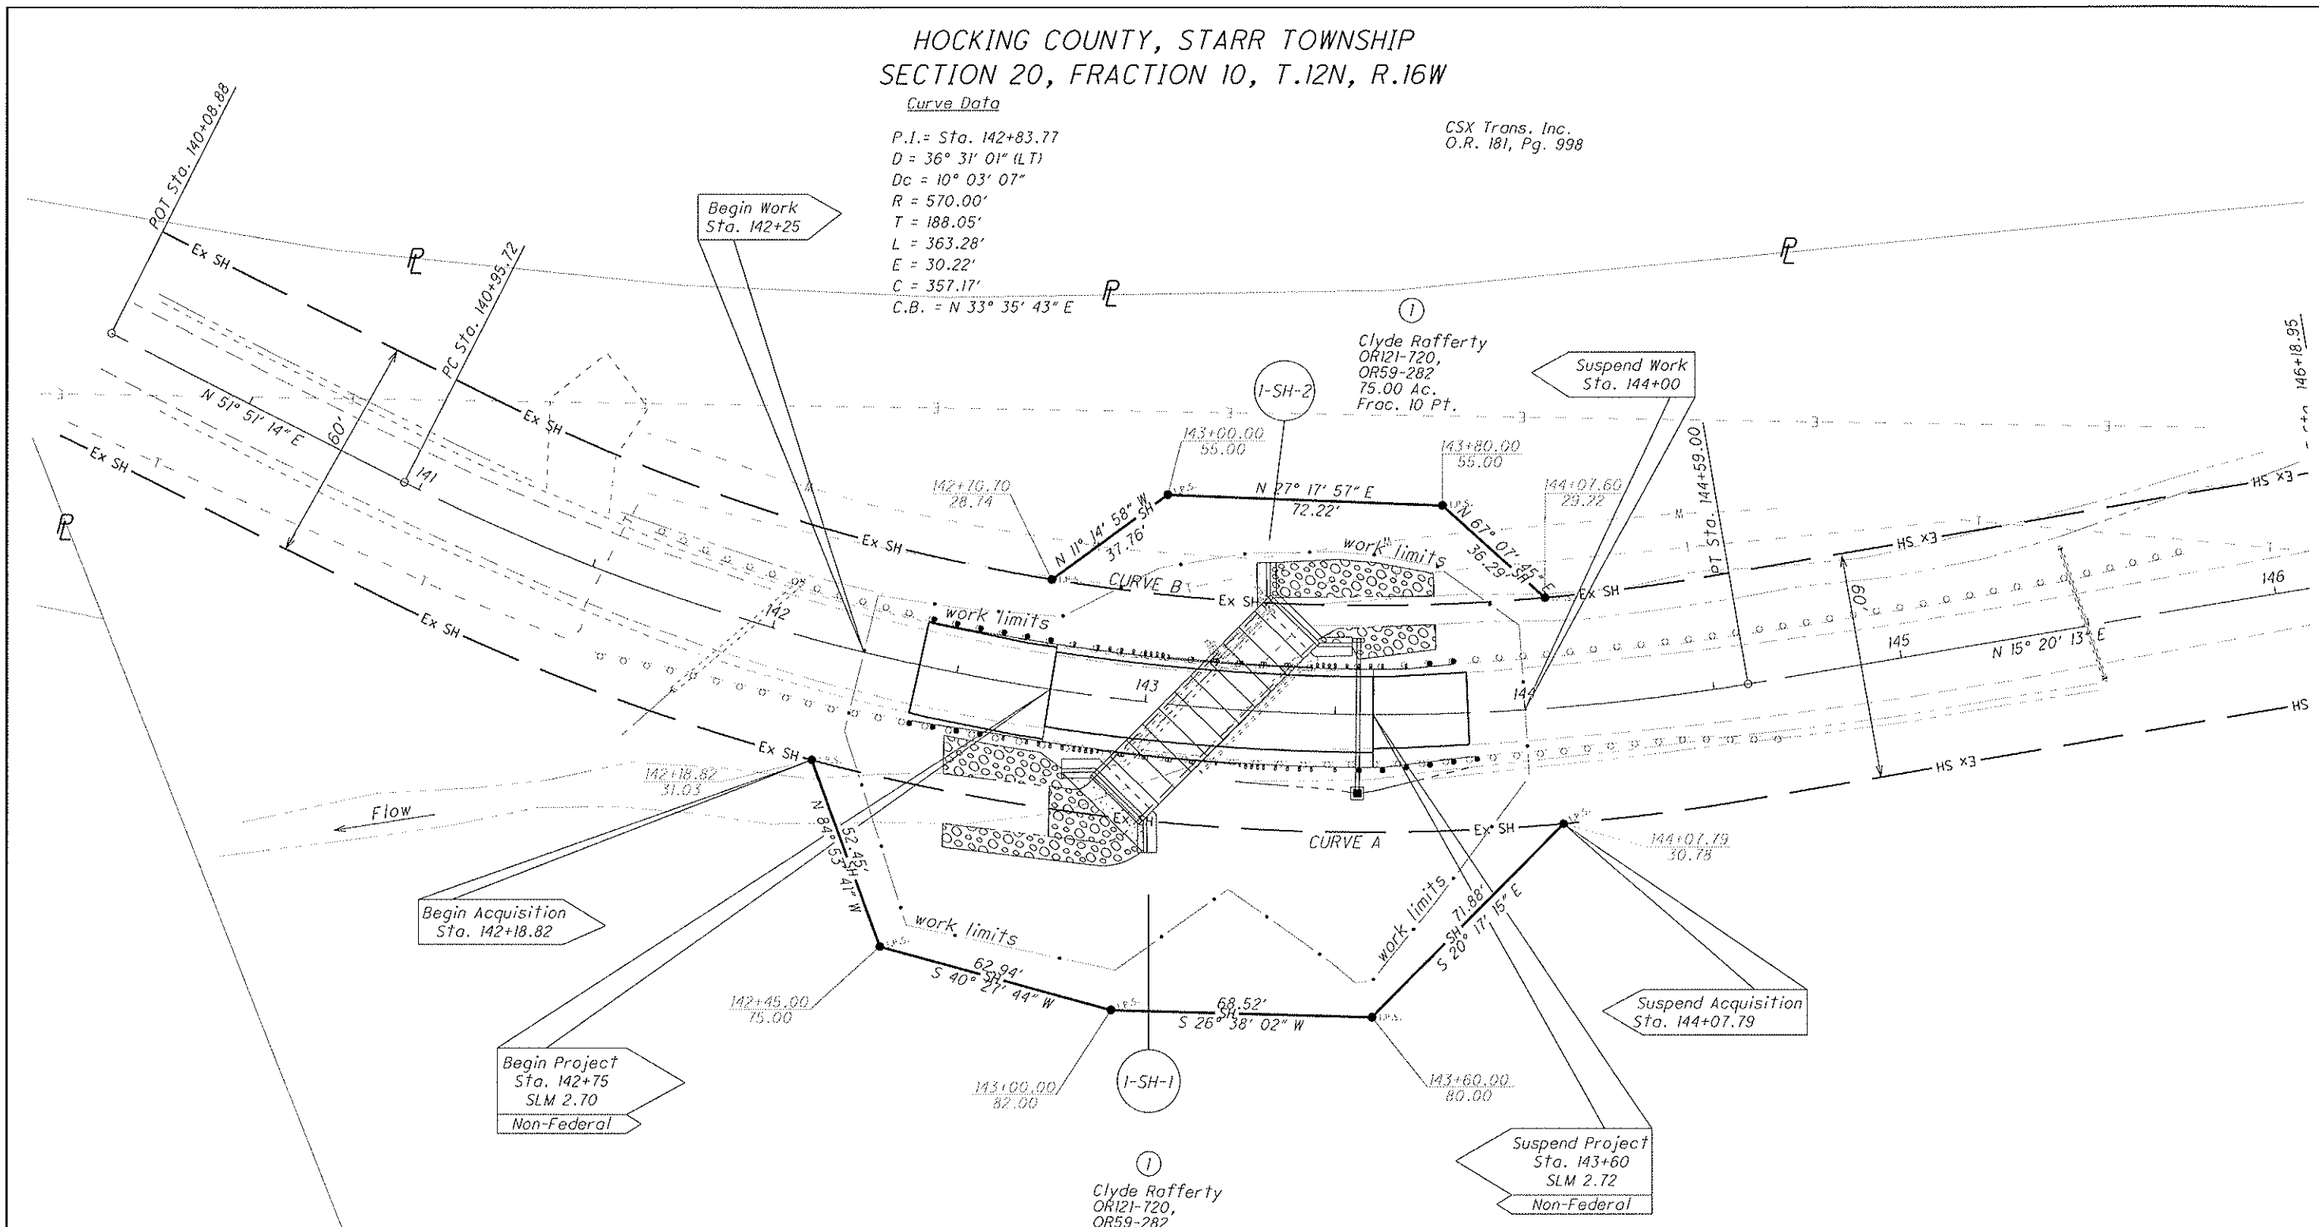

REV. BY	DATE	DESCRIPTION
DATE COMPLETED		

PARCEL NO.	OWNER	SHEET NO.	OWNERS RECORD BOOK	OWNERS RECORD PAGE	AUDITOR'S PARCEL	RECORD AREA	TOTAL P.R.O.	GROSS TAKE	P.R.O. IN TAKE	NET TAKE	STRUCTURE	NET RESIDUE LEFT	NET RESIDUE RIGHT	TYPE FUND	REMARKS	AS ACQUIRED BOOK	AS ACQUIRED PAGE
1-SH-1	Clyde Rafferty	OR121	720		16000300.000	75.00 Ac.	1.675Ac.	0.181Ac.	0.000Ac.	0.181Ac.			70.865Ac.				
1-SH-2		OR59	282					0.062Ac.	0.000Ac.	0.062Ac.		2.217Ac.					
		OR465	863		16000299.030	13.45 Ac.							13.45Ac.				
												2.217Ac.	84.315Ac.				

R/W DESIGNER P.L.H.
R/W BENEFICIARY R.F.R.

PID NO. 25094

HORIZONTAL SCALE IN FEET

RIGHT OF WAY PLAN

HOC-328-2.70

3 / 3

43
45