HOCKING COUNTY, STARR TOWNSHIP
SECTION 23, T.12 N, R.16 W.

MONUMENT LEGEND

- EXISTING R/W MONUMENT BOX
- PROPOSED R/W MONUMENT BOX
- EXISTING CONCRETE MONUMENT
- PROPOSED CONCRETE MONUMENT
- RAILROAD SPIKE FOUND
- RAILROAD SPIKE SET
- IRON PIN FOUND
- IRON PIN FOUND W/ ID CAP
- IRON PIN SET W/ ID CAP
- IRON PIPE FOUND
- IRON PIPE SET
- P.K. NAIL FOUND
- P.K. NAIL SET

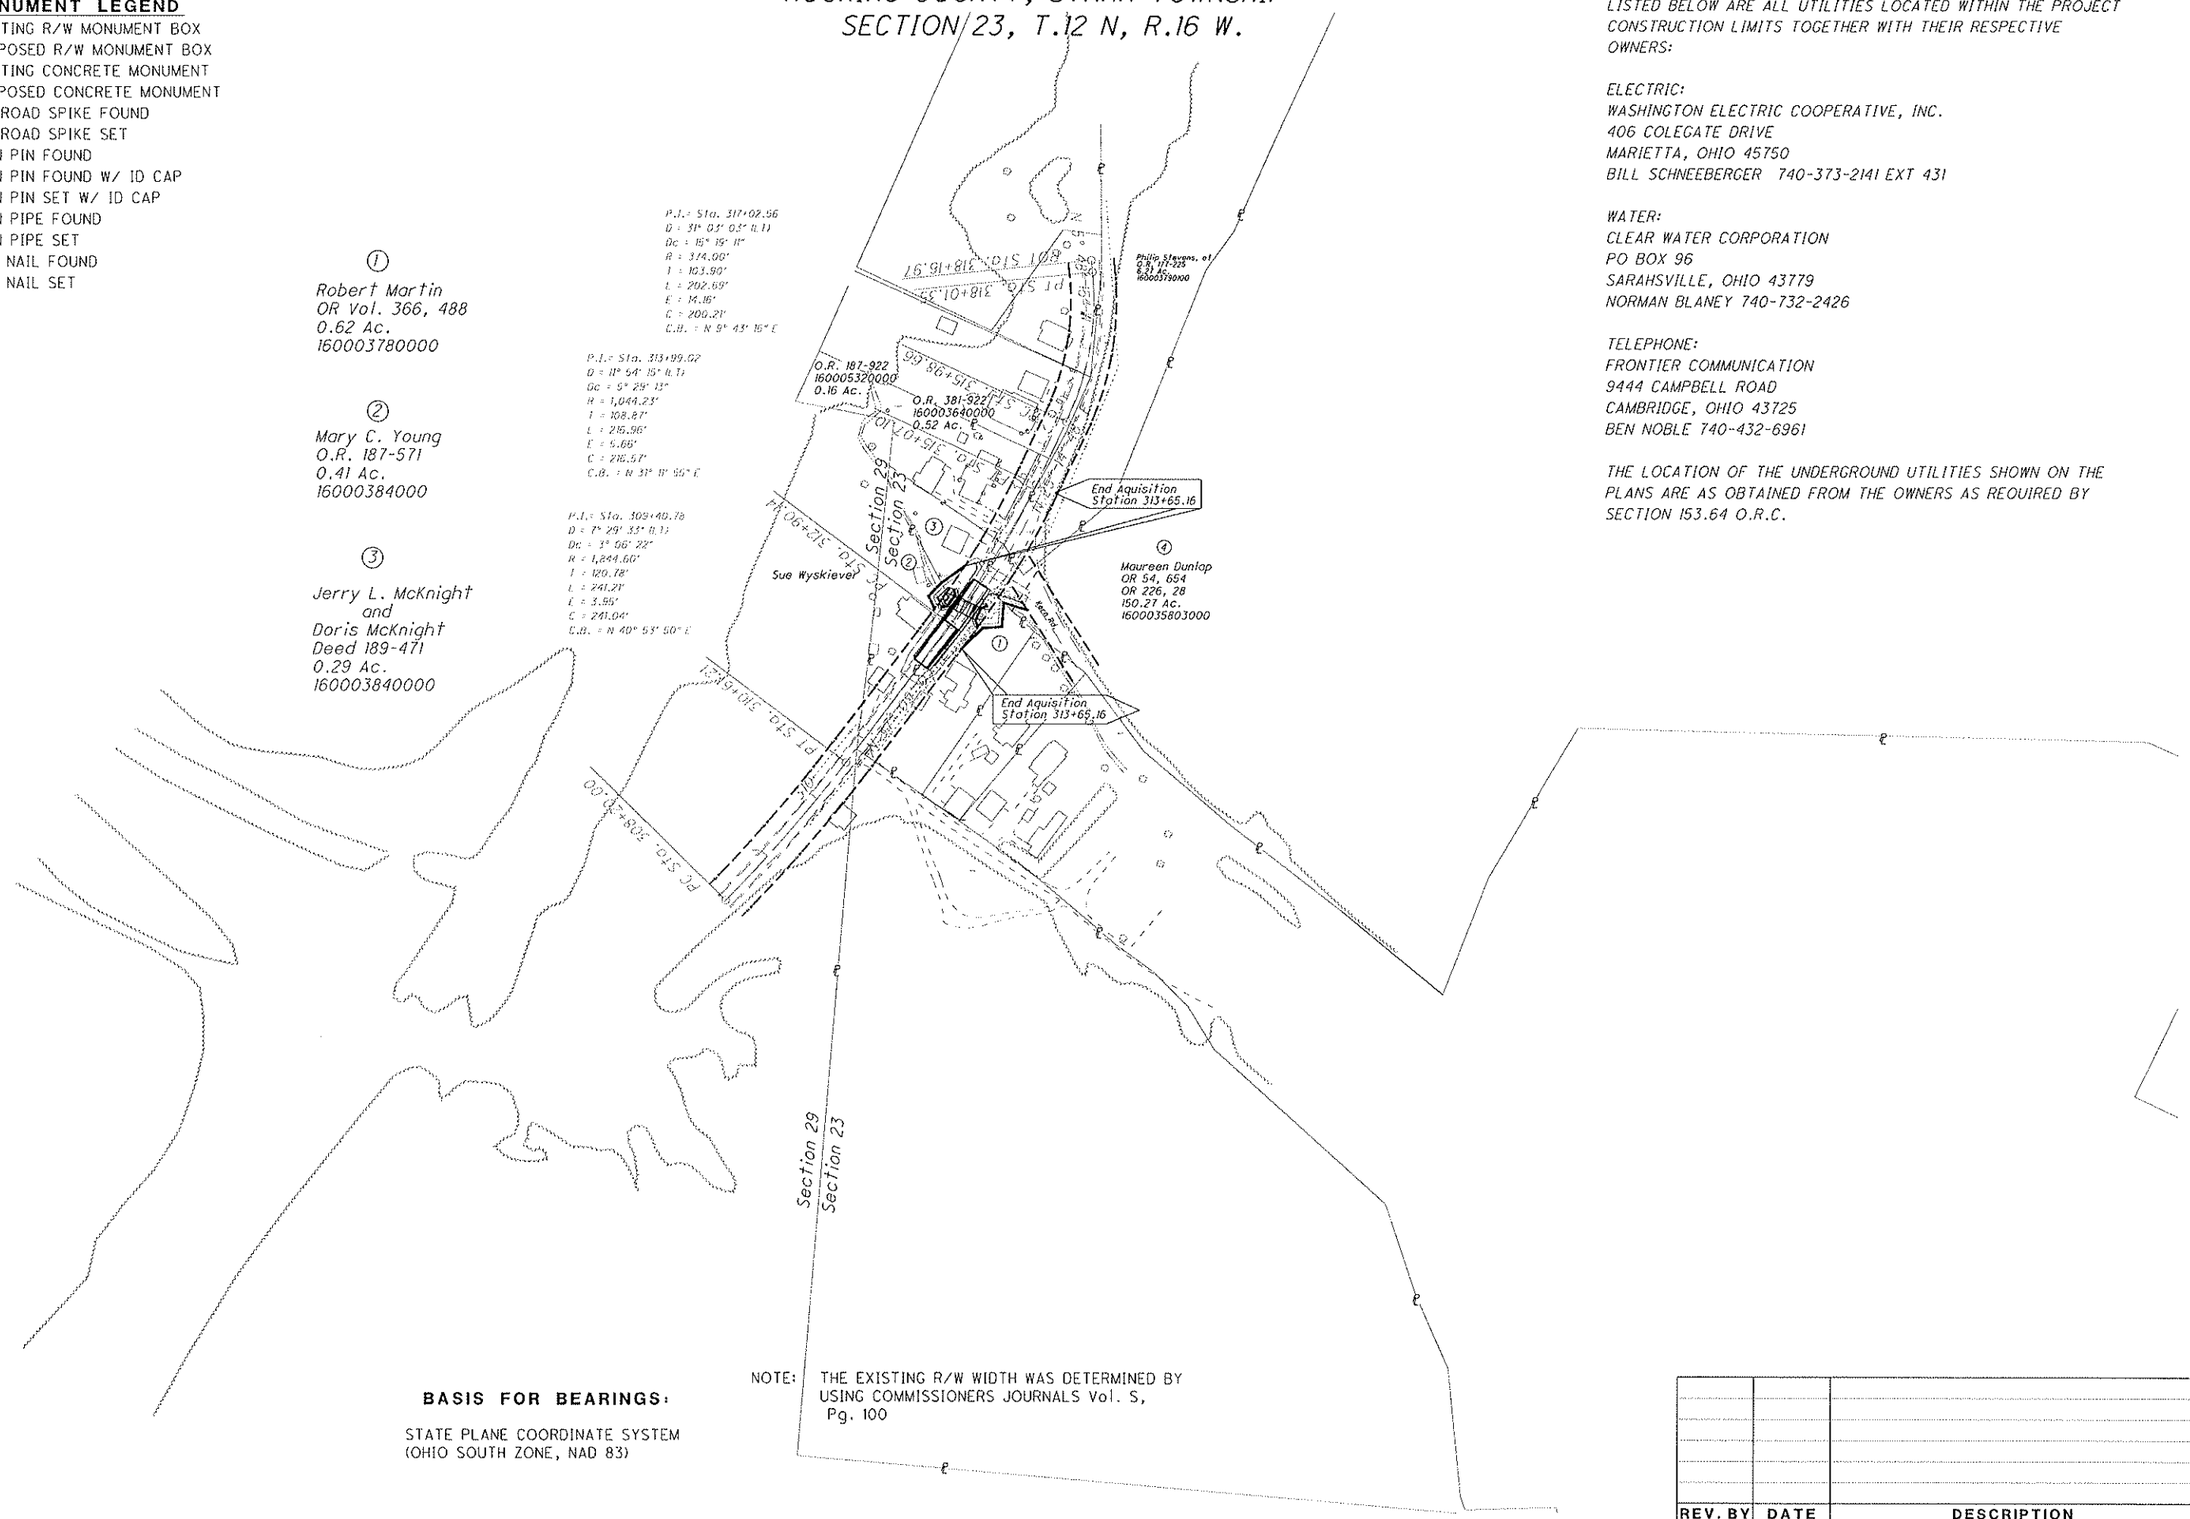

BASIS FOR BEARINGS:

STATE PLANE COORDINATE SYSTEM
(OHIO SOUTH ZONE, NAD 83)

NOTE: THE EXISTING R/W WIDTH WAS DETERMINED BY USING COMMISSIONERS JOURNALS Vol. S, Pg. 100

UTILITIES

LISTED BELOW ARE ALL UTILITIES LOCATED WITHIN THE PROJECT CONSTRUCTION LIMITS TOGETHER WITH THEIR RESPECTIVE OWNERS:

ELECTRIC:
WASHINGTON ELECTRIC COOPERATIVE, INC.
406 COLEGATE DRIVE
MARIETTA, OHIO 45750
BILL SCHNEEBERGER 740-373-2141 EXT 431

WATER:
CLEAR WATER CORPORATION
PO BOX 96
SARAHSVILLE, OHIO 43779
NORMAN BLANEY 740-732-2426

TELEPHONE:
FRONTIER COMMUNICATION
9444 CAMPBELL ROAD
CAMBRIDGE, OHIO 43725
BEN NOBLE 740-432-6961

THE LOCATION OF THE UNDERGROUND UTILITIES SHOWN ON THE PLANS ARE AS OBTAINED FROM THE OWNERS AS REQUIRED BY SECTION 153.64 O.R.C.

N

HORIZONTAL SCALE IN FEET 0 50 100 200

PID NO. 25094

R/W DESIGNER P.L.H.
R/W REVIEWER R.F.R.

PROPERTY MAP

HOC-328-5.93

REV. BY	DATE	DESCRIPTION

DATE COMPLETED