HOC–374–37.579(23.35)

SECTION 27, T.13N., R.18.W.
GOOD HOPE TOWNSHIP
HOCKING COUNTY

metric units

1:1000 HORIZONTAL SCALE IN METERS

P.I.D. NO. 12850

UTILITIES

LISTED BELOW ARE ALL UTILITIES LOCATED WITHIN THE PROJECT CONSTRUCTION LIMITS TOGETHER WITH THEIR RESPECTIVE OWNERS:

PHONE
GTE TELEPHONE OPERATIONS, NORTH AREA
500 LANCASTER PIKE
CIRCLEVILLE, OHIO 43113
(614) 474–7197

ELECTRIC
SOUTH CENTRAL POWER COMPANY
P.O. BOX 250
LANCASTER, OHIO 43130
1–800–282–5064

THE LOCATION OF THE UNDERGROUND UTILITIES SHOWN ON THE PLANS ARE AS OBTAINED FROM THE OWNERS OF THE UTILITY AS REQUIRED BY SECTION 153.64 O.R.C.

CONVENTIONAL SIGNS

County Line
Township Line
Section Line
Corporation Line or
Fence Line (existing) (proposed)
Center Line 352 353
Trees, Stumps (to be removed)
Utility Poles: Telephone, Power, Light
Stream
Construction Limits CONST. LIMITS
Limited Access (only) LA
Right of Way (only) R/W
Limited Access & Right of Way LA R/W
Existing Right of Way Ex. R/W
Property Line (in existing fence)
Railroad or
Guardrail (existing) (proposed)
Temporary R/W Agreement T T
Channel Easement X X
Slope Easement SL SL

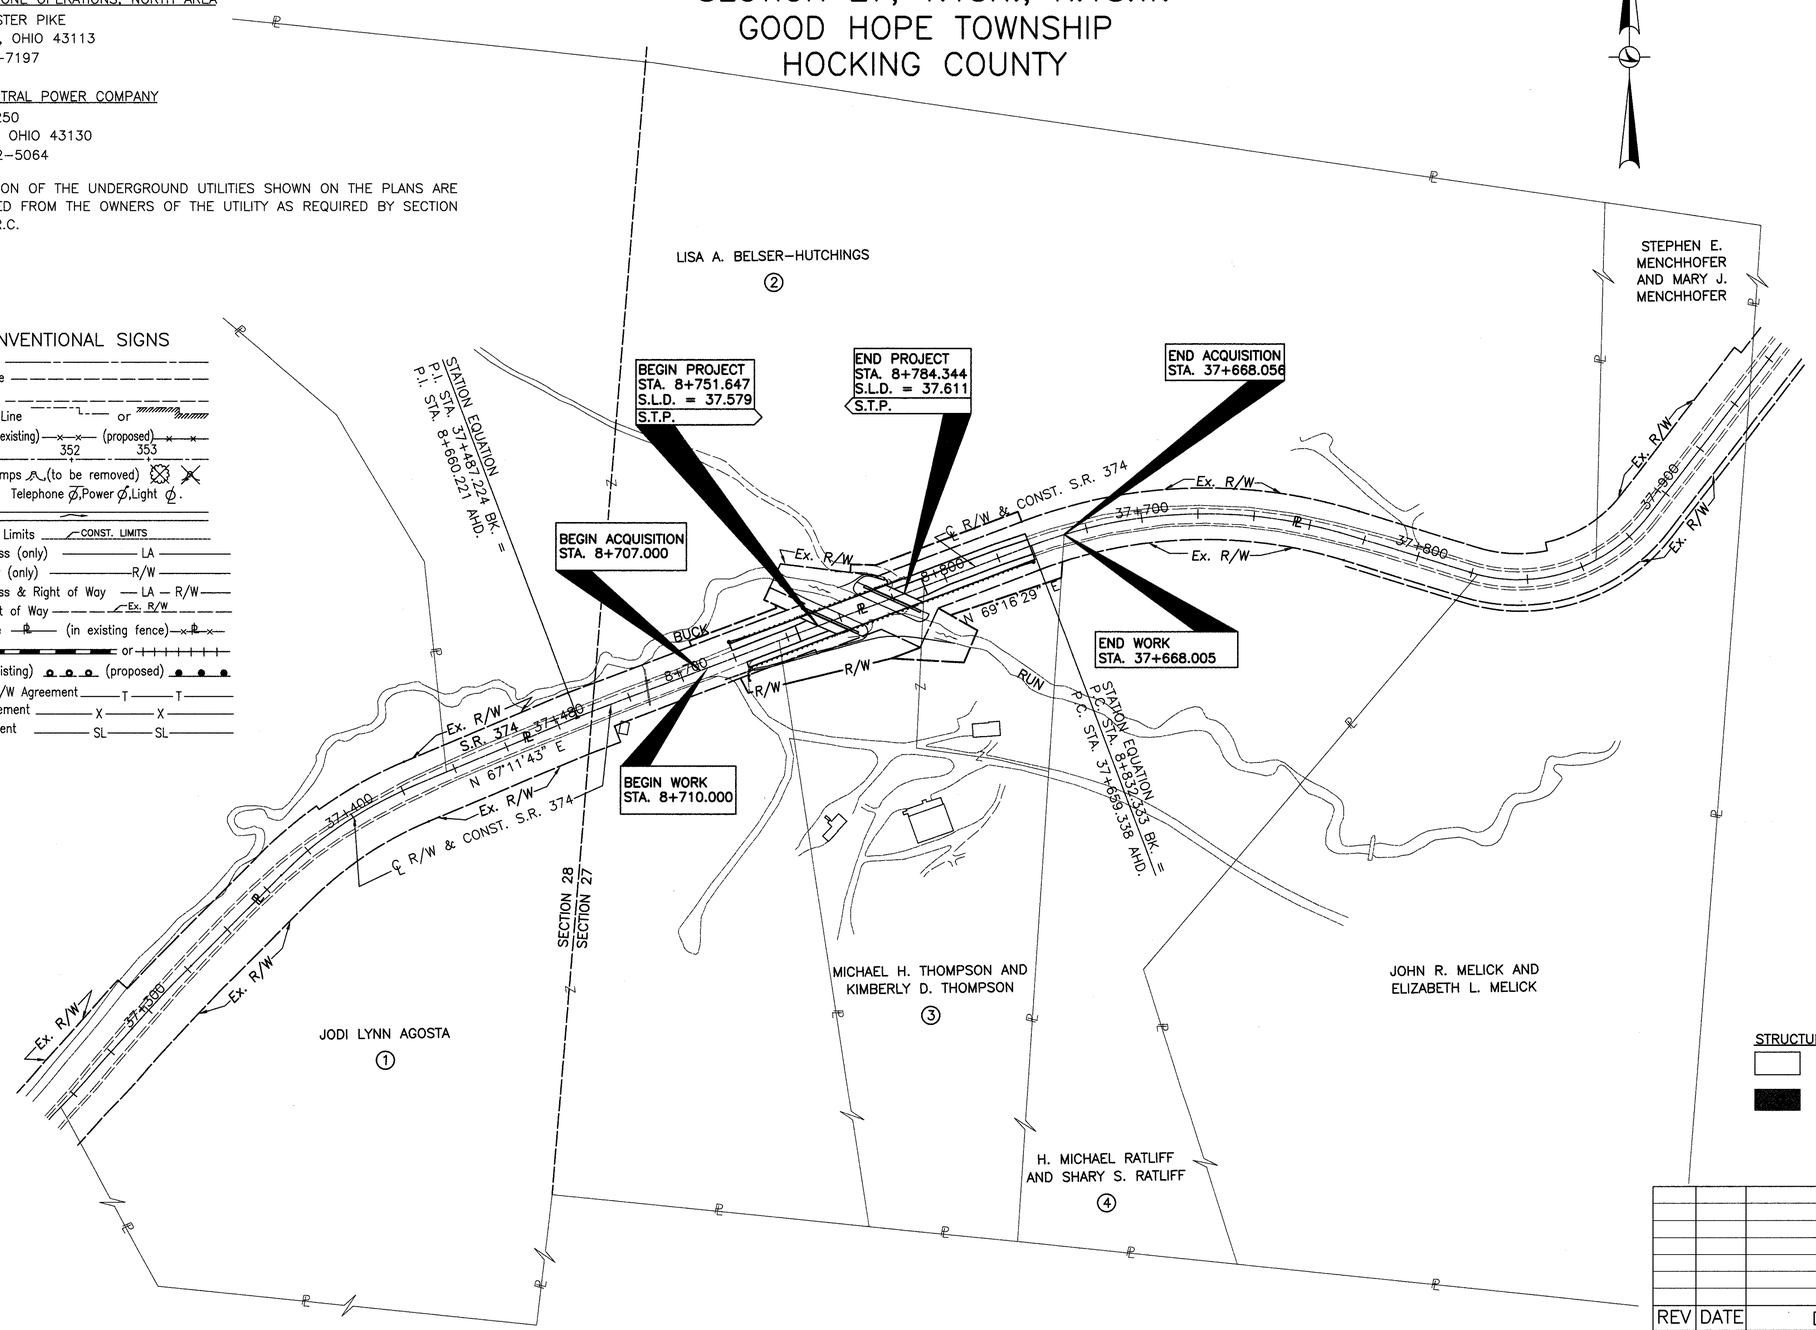

STRUCTURE KEY
RESIDENTIAL BUILDING
COMMERCIAL BUILDING

REV	DATE	DESCRIPTION

DATE OF COMPLETION 05/05/98

PROPERTY MAP

HOC–374–37.579(23.35)

2/4

30/32

FILE NAME: 12850HAL.DNG
DATE: 5-4-98
DGN: 5-4-98