CALC BY C.H. DATE 9.13.89	HOCKING COUNTY HOC-664-12.88	OHIO FHWA REGION 5	18 / 20
CHK'D BY W.T.O. DATE 1-25-90			1 / 3

PROPERTY OWNERS

1. SUSAN R. & STEPHEN M. DEBORD PAR Nº 2-0001699
2. BRIAN K. & FRED C. HAWK PAR. Nº 2-0001698
3. DALE C. & RETHA F. WALKER PAR. Nº 2-000644

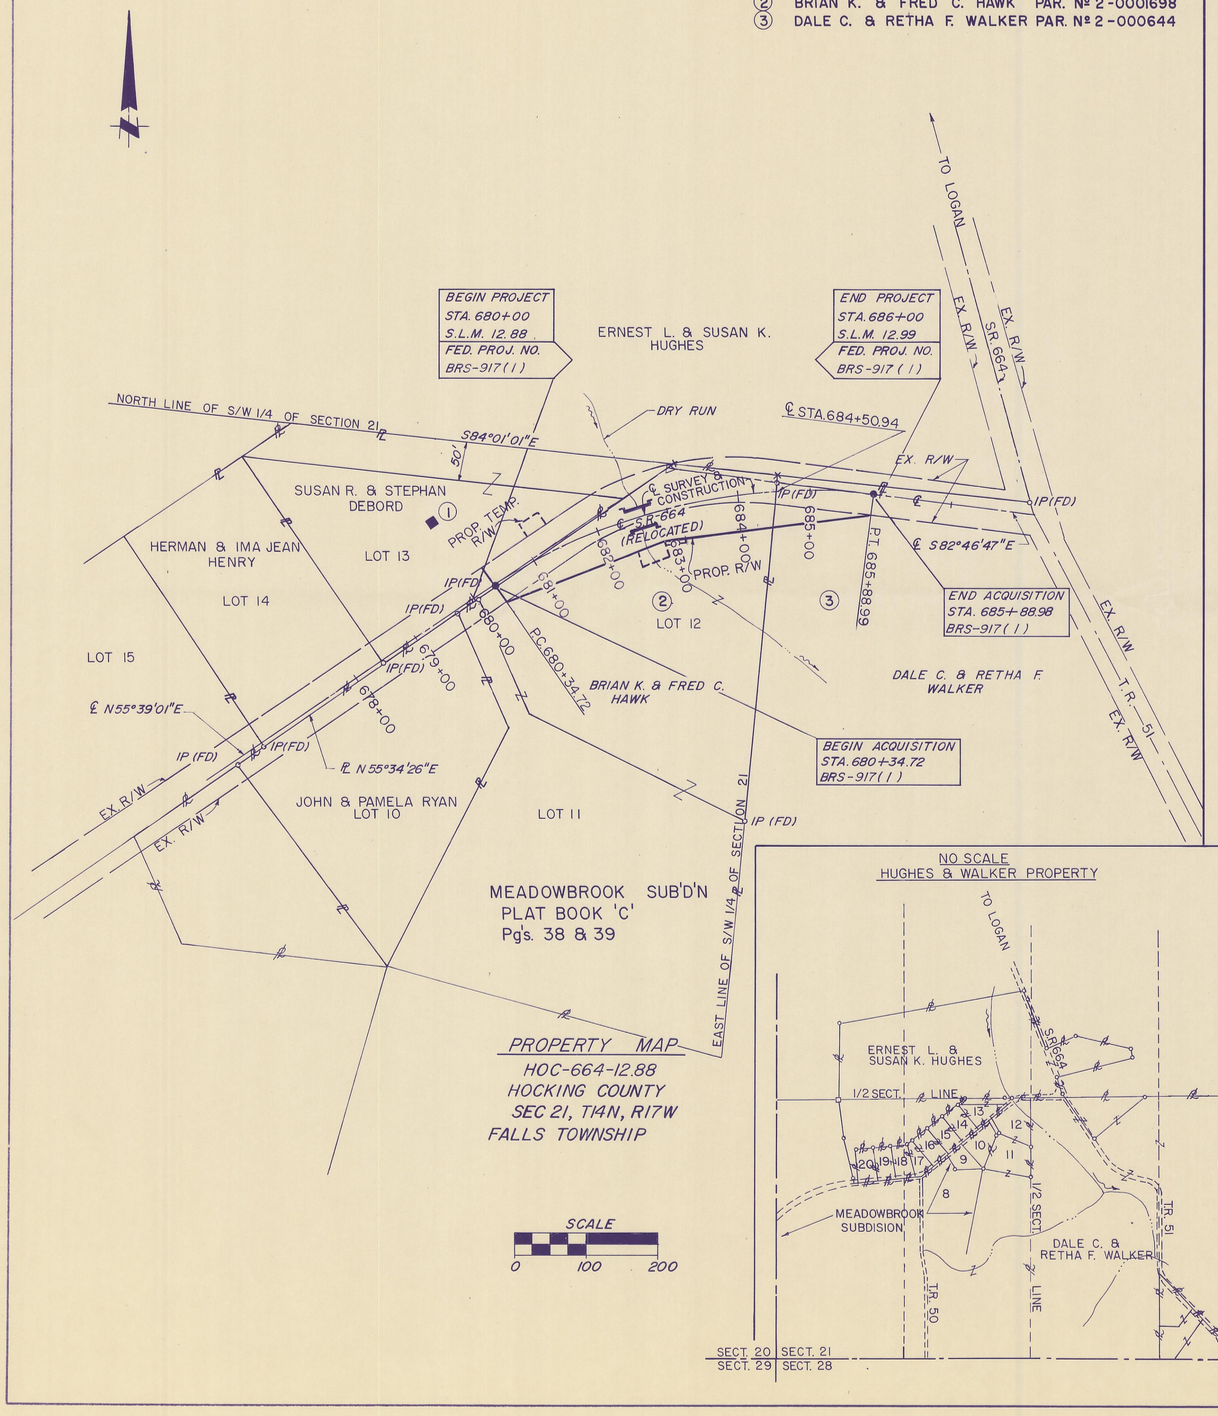

PROPERTY MAP

HOC-664-12.88
HOCKING COUNTY
SEC 21, T14N, R17W
FALLS TOWNSHIP

NO SCALE
HUGHES & WALKER PROPERTY

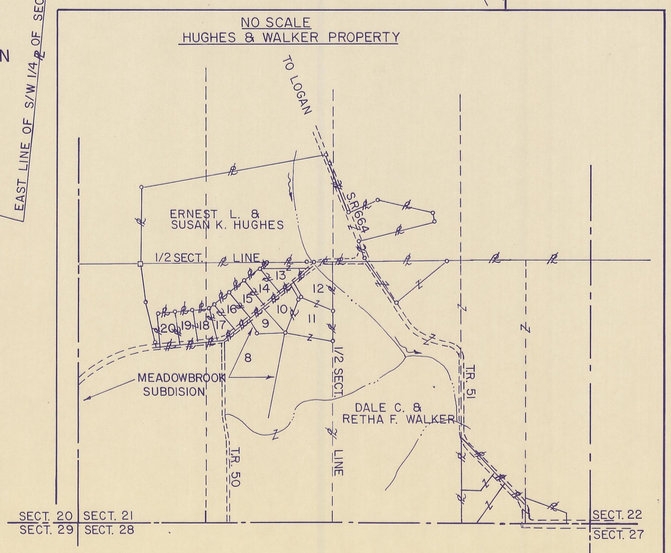

NOTE:
ITEM 604, CENTERLINE REFERENCE MONUMENTS SHALL BE SET BY THE CONTRACTOR AS SHOWN ON THESE PLANS, DURING CONSTRUCTION. THE MONUMENTS WILL HAVE AN ACCURACY OF 0.02 FT. THE MONUMENTS WILL BE SET UNDER THE DIRECTION THE DISTRICT 10 SURVEY SUPERVISER

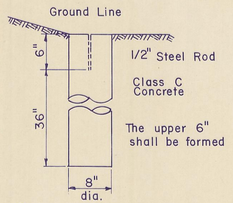

℄ REFERENCE MONUMENT

REFERENCE MONUMENTS TO BE SET AFTER CONSTRUCTION

STATION	DIST. FR. ℄ LT.	DIST. FR. ℄ RT.	STATION	DIST. FR. ℄ LT.	DIST. FR. ℄ RT.
P.C. STA. 680+34.72	20'	20'			
P.T. STA. 685+88.99	20'	20'			
P.O.C. STA. 682+00.00	20'	20'			
P.O.C. STA. 684+00.00	20'	20'			

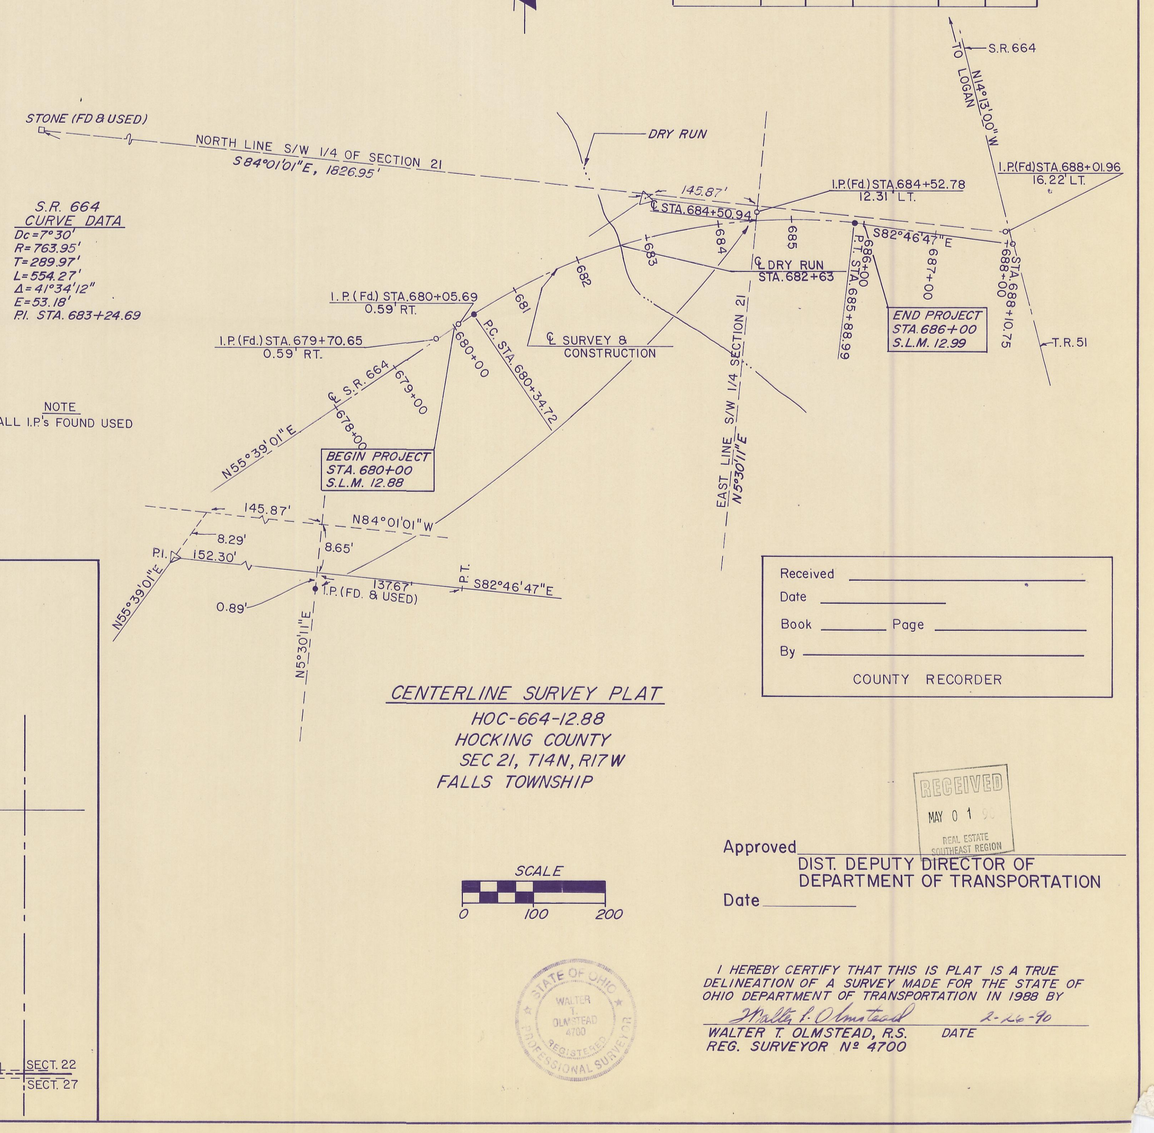

CENTERLINE SURVEY PLAT

HOC-664-12.88
HOCKING COUNTY
SEC 21, T14N, R17W
FALLS TOWNSHIP

S.R. 664 CURVE DATA

Dc = 7°30'
R = 763.95'
T = 289.97'
L = 554.27'
Δ = 41°34'12"
E = 53.18'
P.I. STA. 683+24.69

NOTE
ALL I.P's FOUND USED

Received _____
Date _____
Book _____ Page _____
By _____
COUNTY RECORDER

RECEIVED MAY 01 REAL ESTATE SOUTHEAST REGION

Approved _____
DIST. DEPUTY DIRECTOR OF DEPARTMENT OF TRANSPORTATION
Date _____

I HEREBY CERTIFY THAT THIS IS PLAT IS A TRUE DELINEATION OF A SURVEY MADE FOR THE STATE OF OHIO DEPARTMENT OF TRANSPORTATION IN 1988 BY

Walter T. Olmstead 2-26-90

WALTER T. OLMSTEAD, R.S. DATE
REG. SURVEYOR Nº 4700

STATE OF OHIO WALTER T. OLMSTEAD 4700 REGISTERED PROFESSIONAL SURVEYOR

BRUNING 44 232 7344