11

FHWA REGION	STATE	PROJECT	
5	OHIO		

Co. R/W
Hoc.-93-(16.35)(17.63)

I hereby certify that the sections of County and Township Roads shown hereon have been constructed in accordance with the plans and specifications.

Glenn A. Smith — DISTRICT DEPUTY DIRECTOR — 9-14-77 DATE

I find that the sections of roads as shown by the cross-hatched areas have been constructed in a satisfactory manner and are in good repair.

Larry P. Heatner — HOCKING COUNTY ENGINEER — 9-22-77 DATE

The cross-hatched area of this plan approved and accepted by us this 22nd day of September 1977 for maintenance and public use.

James R McClain
Louis E Faulkner
Otto A Shaw

Board of Commissioners of Hocking County, Ohio.

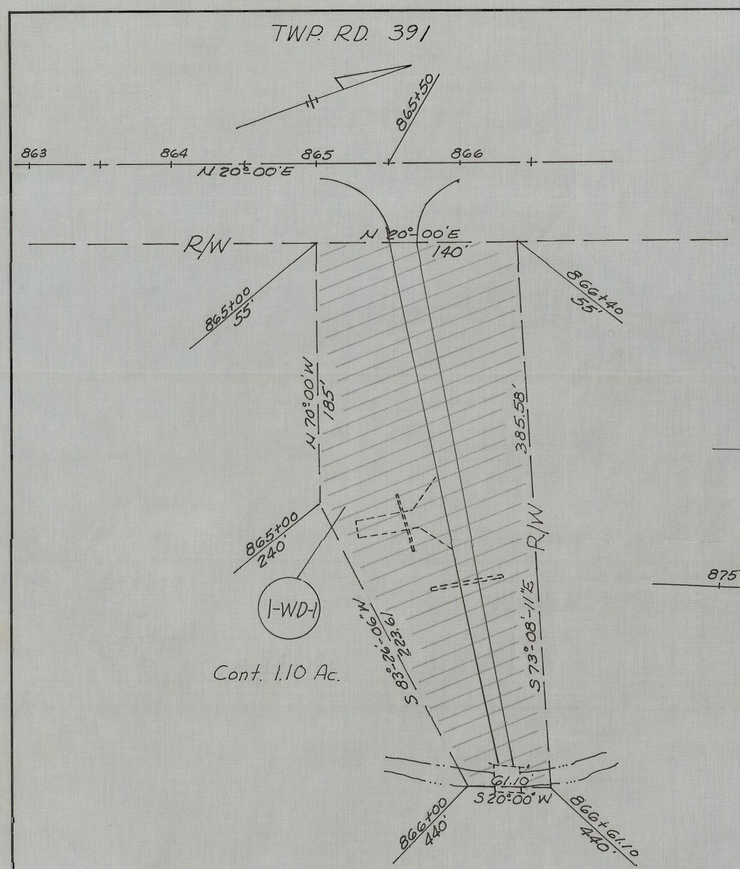

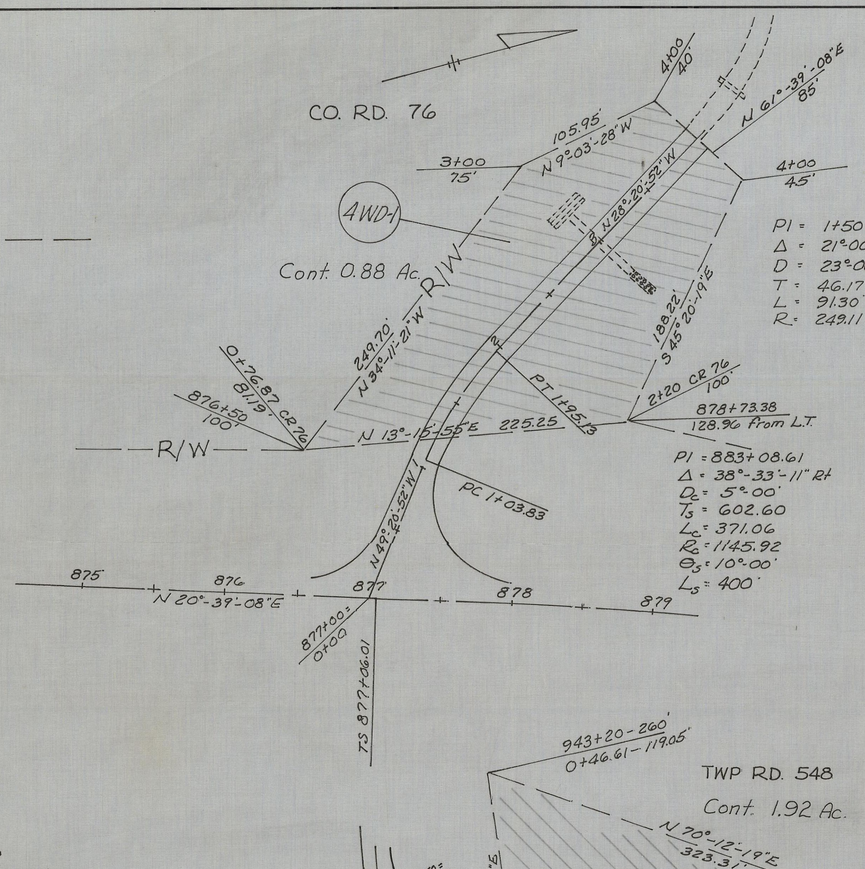

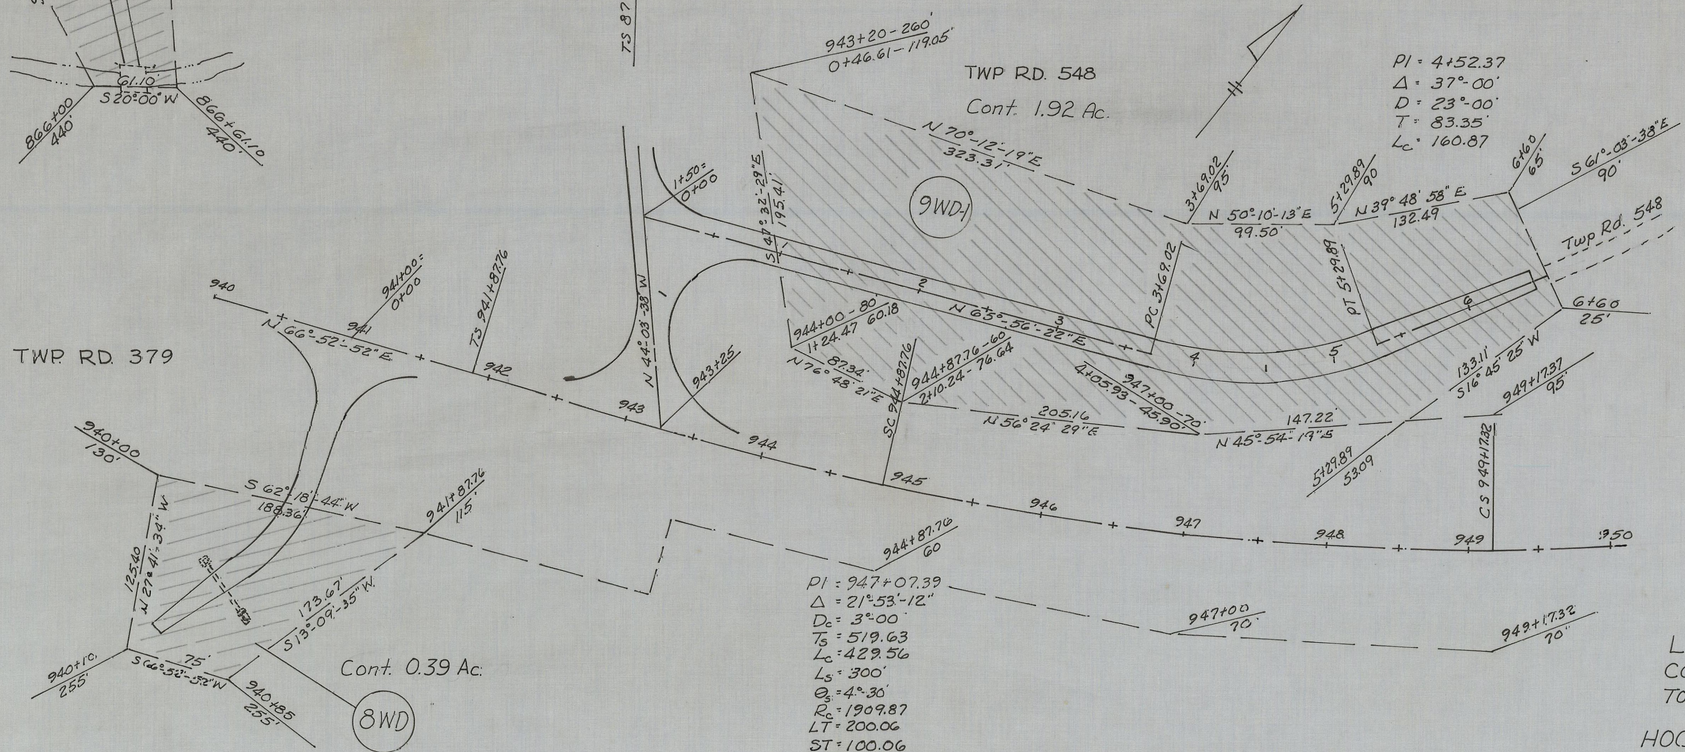

LOCATION PLAN
COUNTY ROAD NO 76
TOWNSHIP ROADS NO 391, 379, 548

HOC.-93-(16.35)(17.63)

11