FED. RD. DIVISION	STATE	PROJECT	
2	OHIO		

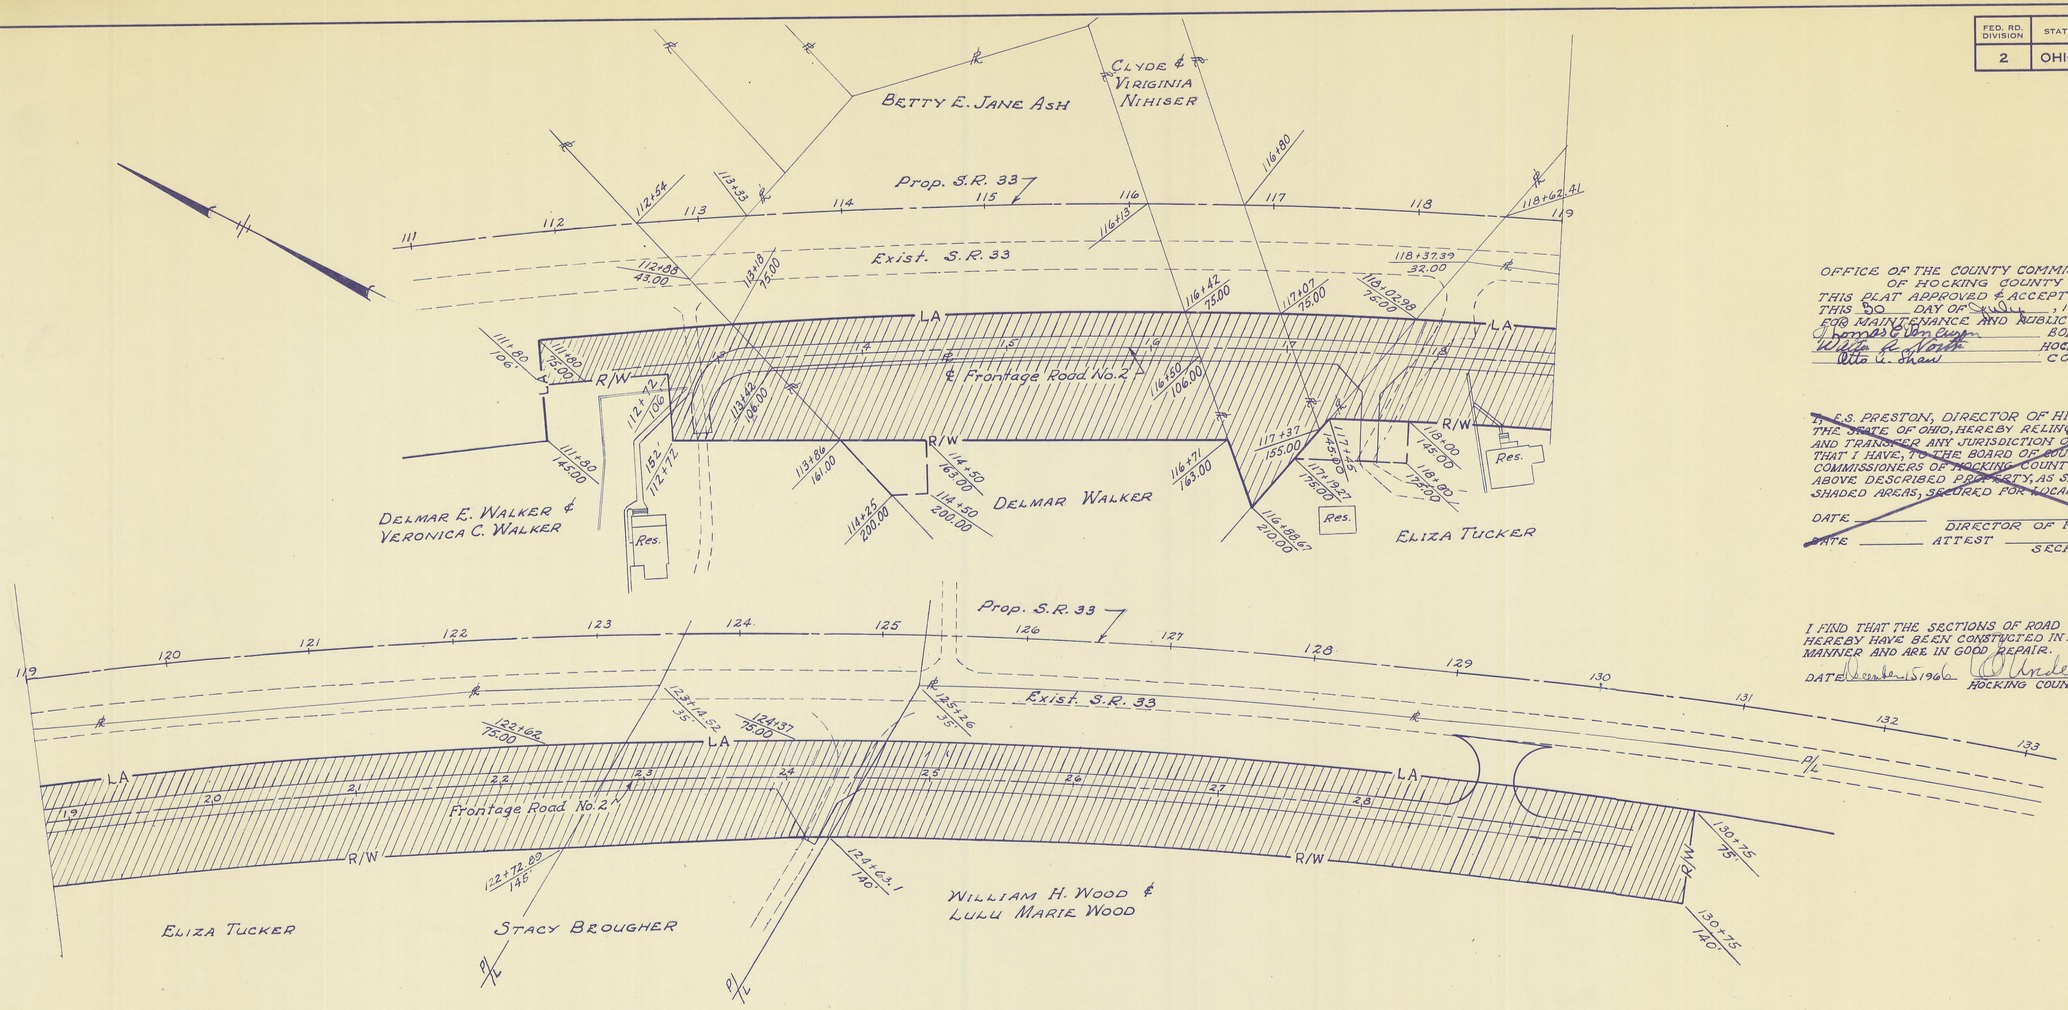

OFFICE OF THE COUNTY COMMISSIONERS
OF HOCKING COUNTY
THIS PLAT APPROVED & ACCEPTED BY US
THIS 30 DAY OF July, 19 64
FOR MAINTENANCE AND PUBLIC USE
Thomas E. Van Cuyn BOARD OF
Walter A. North HOCKING COUNTY
Otto A. Shaw COMMISSIONERS

~~I, E.S. PRESTON, DIRECTOR OF HIGHWAYS OF THE STATE OF OHIO, HEREBY RELINQUISH, WAIVE AND TRANSFER ANY JURISDICTION OR CONTROL THAT I HAVE, TO THE BOARD OF COUNTY COMMISSIONERS OF HOCKING COUNTY, OVER THE ABOVE DESCRIBED PROPERTY, AS SHOWN BY THE SHADED AREAS, SECURED FOR LOCAL ROAD SERVICE.~~

~~DATE _____ DIRECTOR OF HIGHWAYS~~
~~DATE _____ ATTEST _____ SECRETARY~~

I FIND THAT THE SECTIONS OF ROAD TRANFERRED HEREBY HAVE BEEN CONSTRUCTED IN A SATISFACTORY MANNER AND ARE IN GOOD REPAIR.

DATE December 15 1966 O. Underwood
HOCKING COUNTY ENGINEER

AREA TRANSFERRED TO COUNTY

DEDICATION PLAT
HOCKING COUNTY S.R. 33 HOC-33-(0.09-0.24)
GOODHOPE TWP.
SEC. 23 T-13-N, R18W