HOCKING COUNTY
SECTION 33
GREEN TOWNSHIP
TOWN 13, RANGE 16

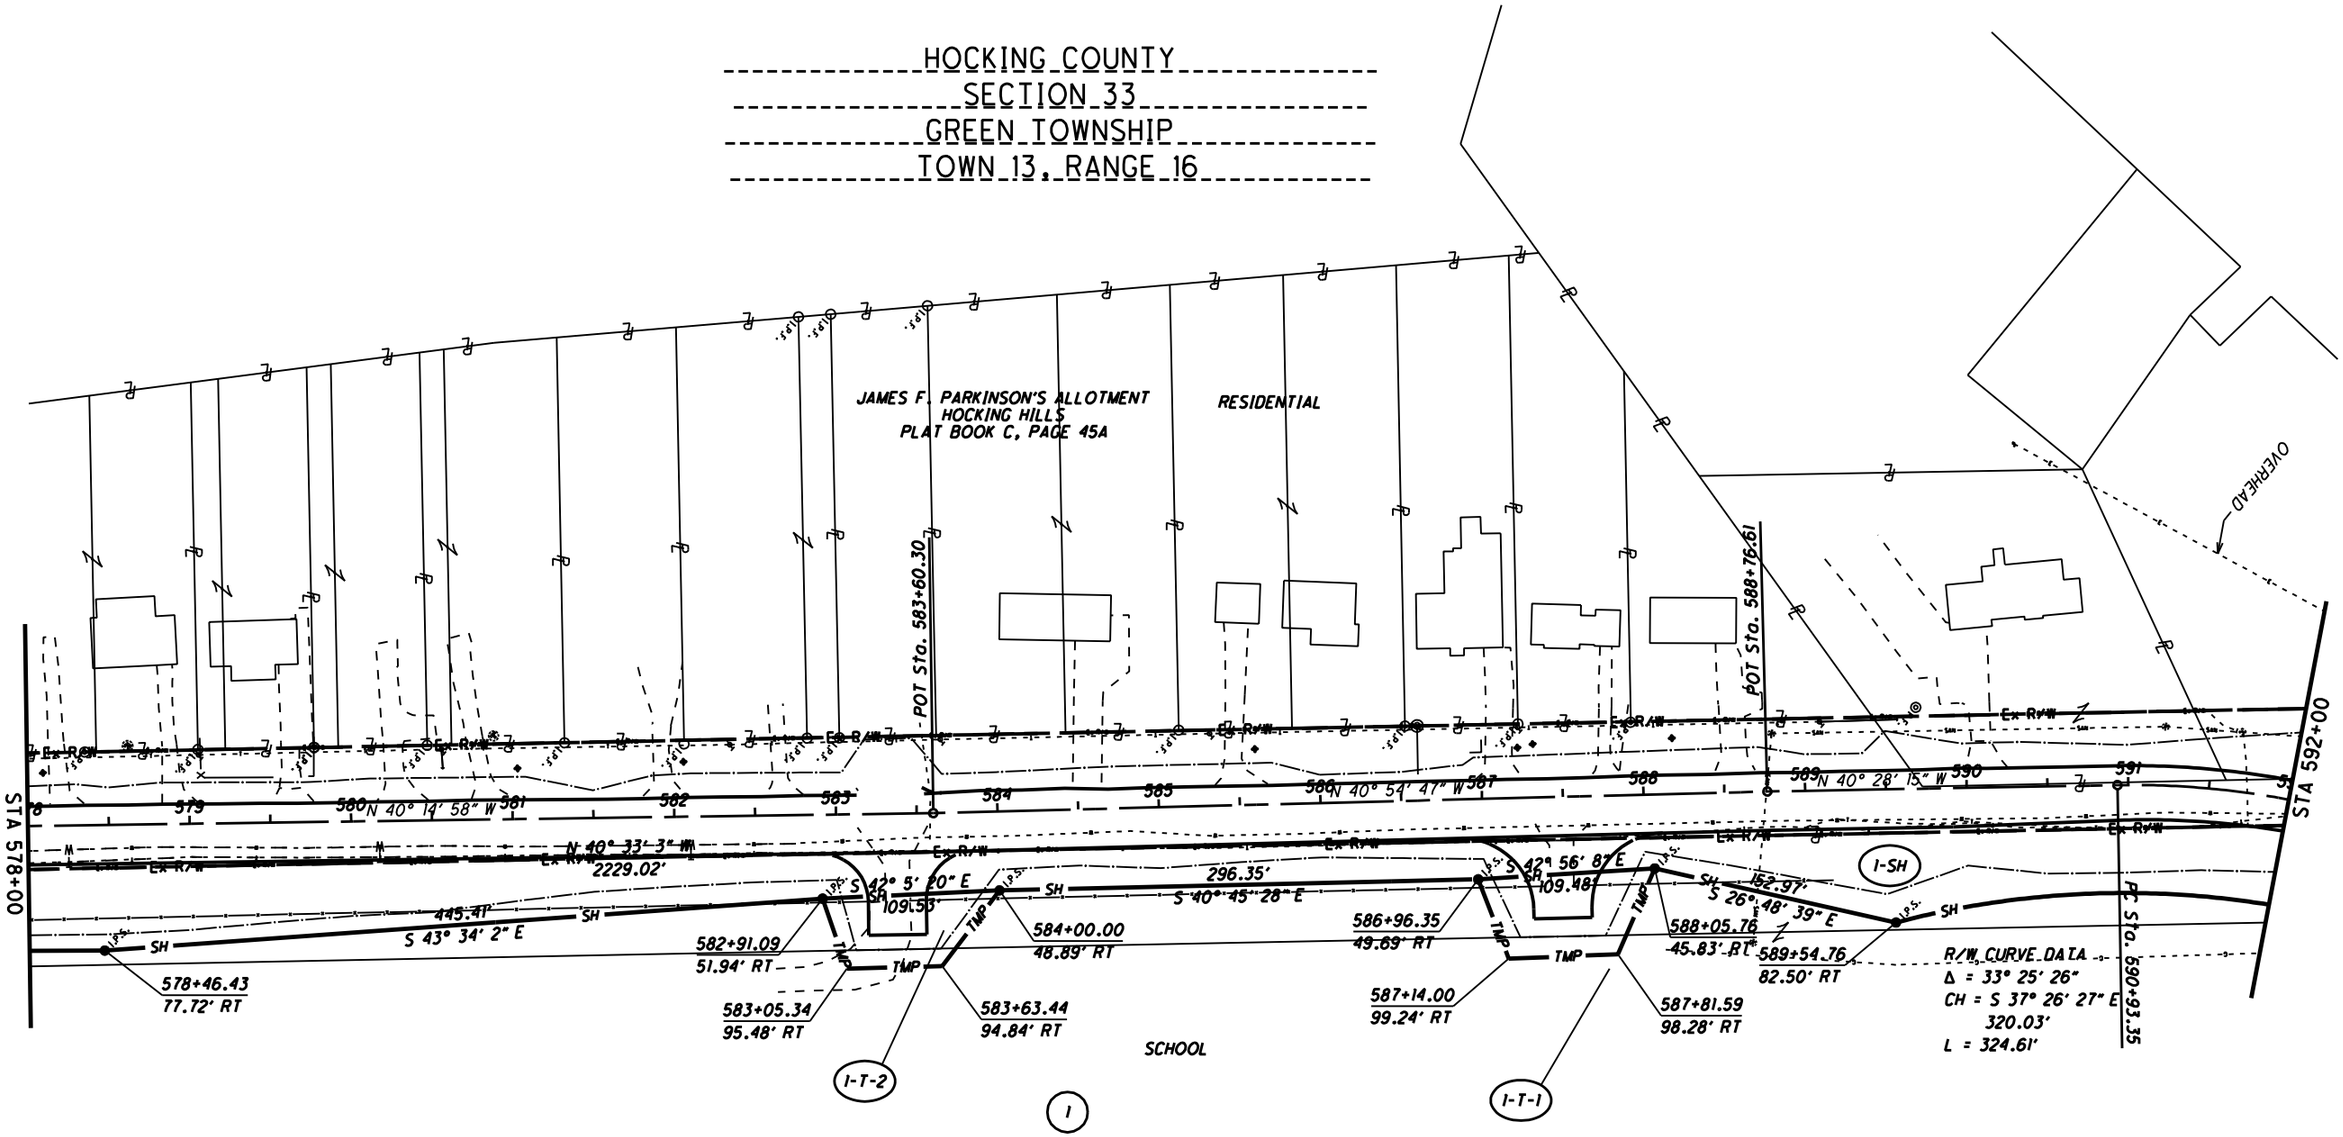

BOARD OF EDUCATION OF THE
LOGAN-HOCKING LOCAL SCHOOL DISTRICT
57 SOUTH WALNUT ST.
LOGAN, OH 43138
O.R. 199, PG. 308
O.R. 214, PAGE 609
PARCEL ID: 070001716000

REV. BY	DATE	DESCRIPTION
---	---	---
---	---	---
---	---	---
---	---	---
---	---	---
---	---	---

DATE COMPLETED 1/30/2007

0 25 50 100
HORIZONTAL SCALE IN FEET

CALCULATED GKW
CHECKED RER

RIGHT-OF-WAY DETAIL SHEET
STA 578+00 TO STA 592+00

HOC-328-10.99

4/5

80/81