No.	GRANTOR	GRANTEE	INSTRUMENT	DATE	RECORD		CUST. NO.	REMARKS
1.	John Westenhaver, et ux.	C. & H. V. R. R.	Deed	Apr. 15, 1872	D. B. "Z" P. 545	July 19, 1872	1347	Same as Parcel No. 8, Map 43. Part of land in deed. See Note #1.
2.	Culver Smith	C. & H. V. R. R.	Grant	Aug 16, 1867	D.B. 48 P. 155	Sept. 23, 1909	1449	See Note #1 & #2.
3.	James P. Young, et al.	C. & H. V. R. R.	Grant	Aug. 24, 1867	D. B. 40 P. 156	Sept. 23 1909	1446	See Note No. 3
4.	George W. Smith	C. & H. V. R. R.	Grant	Aug. 14, 1867	D. B. 40 P. 157	Sept 23 1909	1446	

NOTE: "CUST. NO." refers to deed numbers in Hocking Valley District.

NOTE No. 1: By Deed of Exchange Dated Nov. 7, 1953 and Recorded in D.B. 99 p. 245 March 26, 1954 Filed At Hockhocking Valley Plat No. 2354, The Ham Co. Grants Easement To Fred P. Graham Over These Parcels For Access Road Only.

NOTE No. 2: By Deed, Hocking Valley Plat No. 1882 dated June 11, 1945, Rq. Co. grants State of Ohio easement across this parcel for 42" sewer pipe line purposes only; conveyance subject to roadway easement.

NOTE No. 3: By Hocking Valley Dist. Deed No. 1901 dated May 16, 1968, and recorded in deed book 69 p 282 dated July 11, 1968, C.A.O. Rq. grants an Easement to the State of Ohio for highway purposes only.

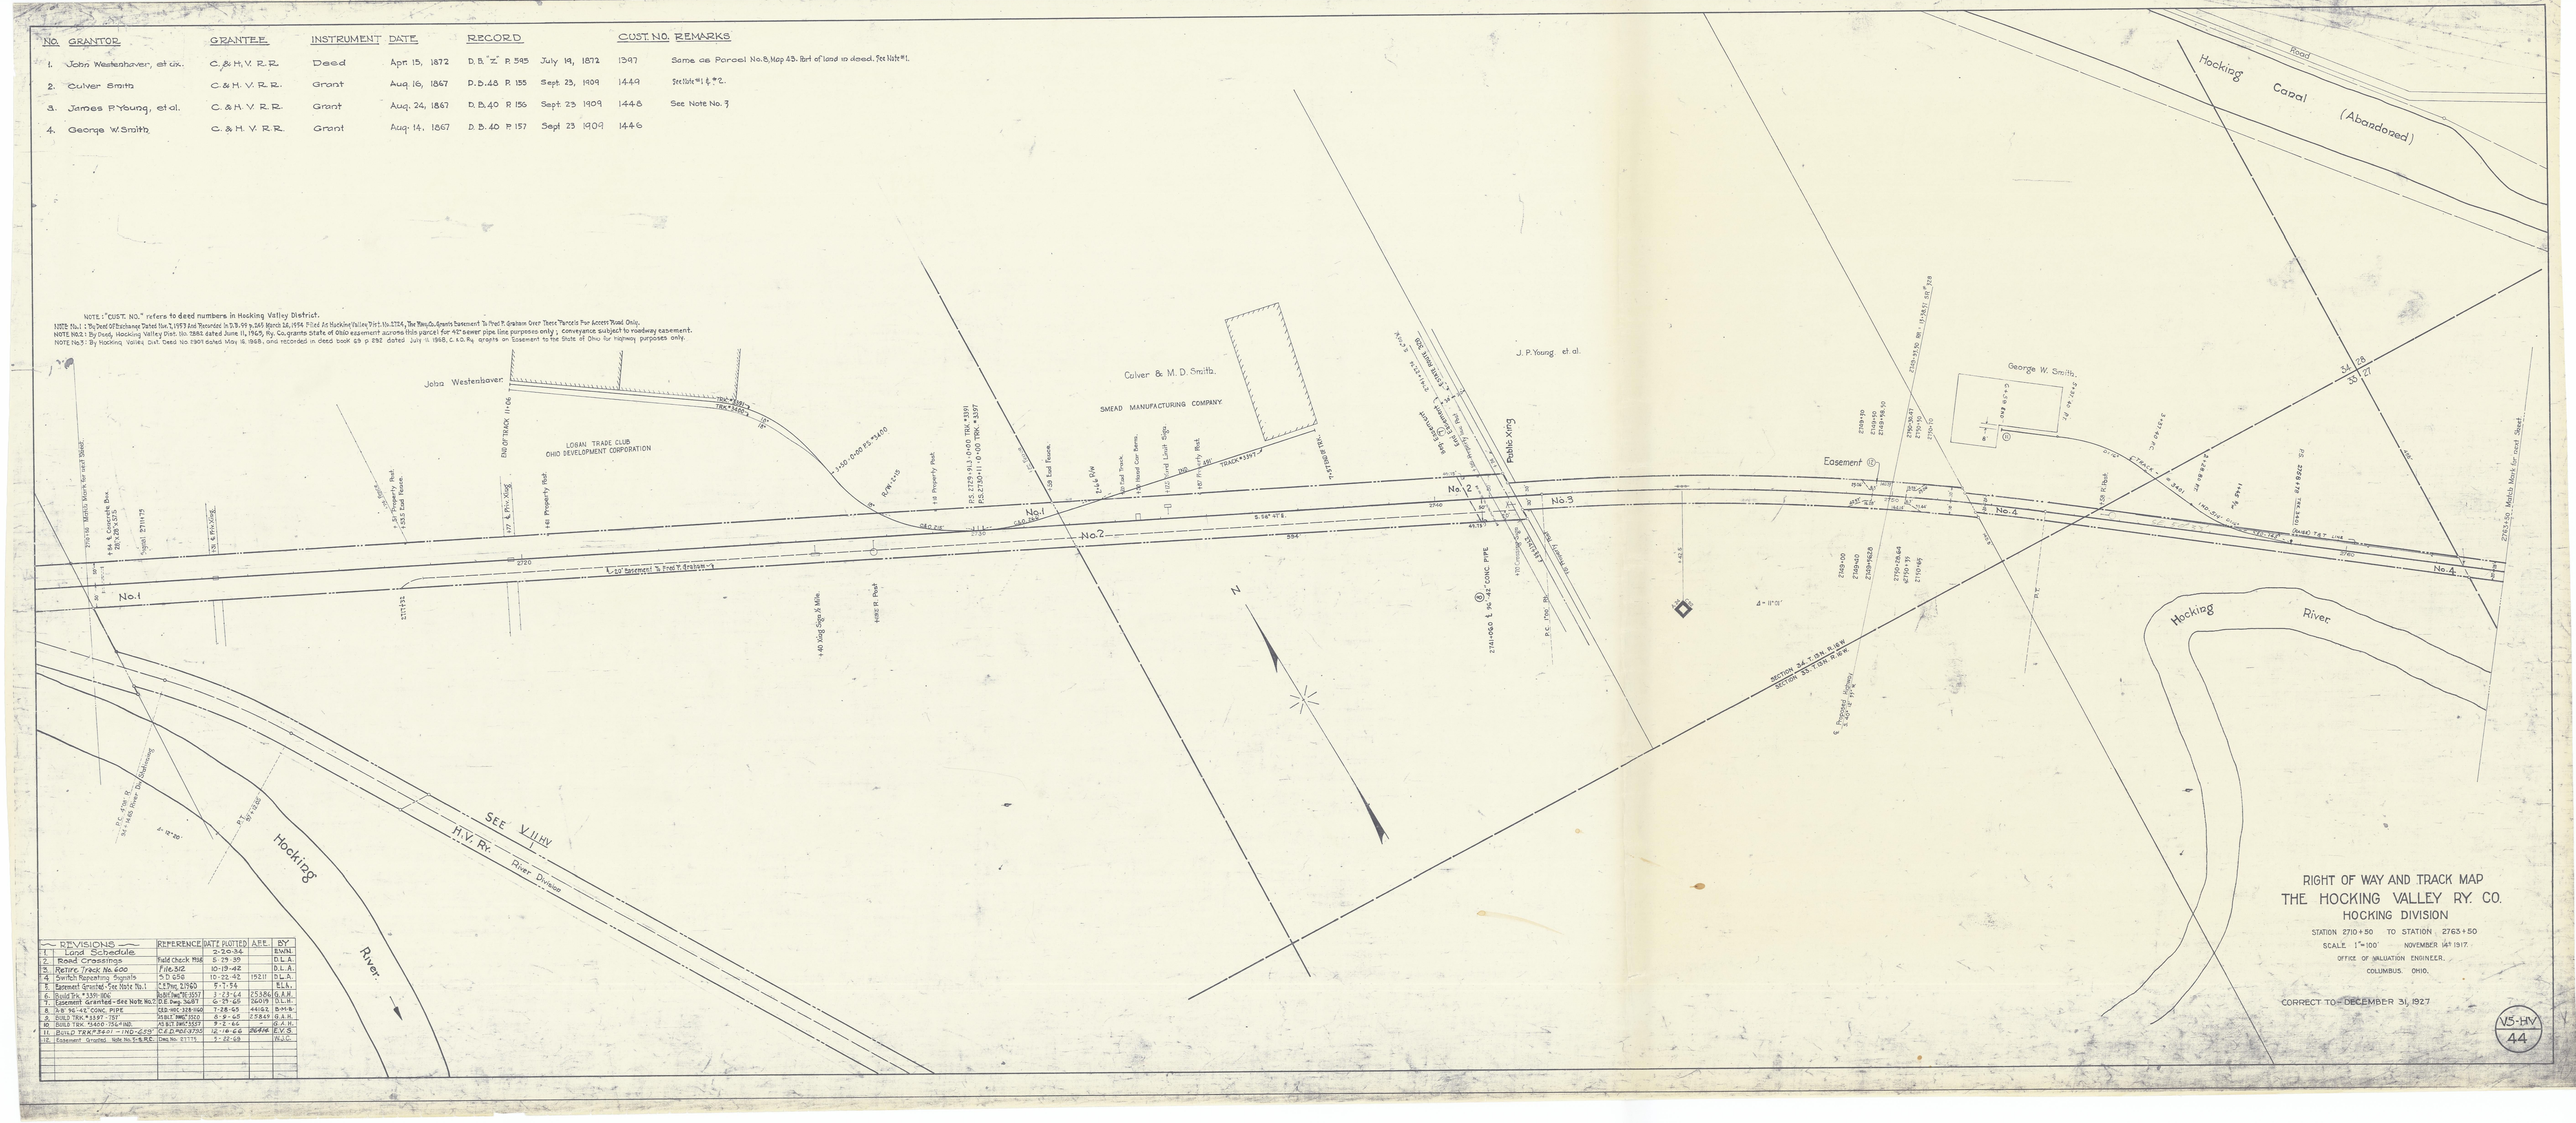

REVISIONS	REFERENCE	DATE PLOTTED	AREA	BY
1. Land Schedule		2-20-34		EWM.
2. Road Crossings	Field check M56	5-29-39		D.L.A.
3. Return Track No. 600	File 512	10-19-42		D.L.A.
4. Switch Representing Signals	S.D. 656	10-22-42	15211	D.L.A.
5. Easement Granted - See Note No. 1	C.&H. Dwg. 27960	5-7-54		E.L.L.
6. Build Trk. #3311-1010	Build Dwg. TE 1057	3-23-64	25306	G.A.H.
7. Easement Granted - See Note No. 2	D.O.D. Dwg. 36811	6-19-65	26079	D.L.H.
8. 3-8' 96-48" CONC. PIPE	CED-HOC-328-1606	7-28-65	44162	D.M.B.
9. BUILD TRK. #3397-1011	St. Bd. BMC 1000	8-9-65	27842	G.A.H.
10. BUILD TRK. #3400-1154-1180.	AS BLT BMC 3537	9-2-66		G.A.H.
11. BUILD TRK. #3401-1140-1219	C.&O. RQ. 37355	12-14-66	29494	E.V.S.
12. Easement Granted Note No. 3-B.R.C.	Dwg. No. 81775	5-22-69		W.J.C.

RIGHT OF WAY AND TRACK MAP
THE HOCKING VALLEY RY. CO.
HOCKING DIVISION
STATION 2710+50 TO STATION 2763+50
SCALE 1" = 100' NOVEMBER 14th 1917.
OFFICE OF VALUATION ENGINEER.
COLUMBUS, OHIO.

CORRECT TO DECEMBER 31, 1927

V5-HV
44