NO.	GRANTOR	GRANTEE	INSTRUMENT	DATE	RECORD		CUST. NO.	REMARKS.
1.	Robert Wright	C.& H.V.R.R.	Grant	Aug. 13, 1867	D.B. 40 P. 160	Sept 23, 1909	1444	Part of land in Grant.
2.	E. Patton, et al.	C.& H.V.R.R.	Grant	Aug. 23, 1867	D.B. 40 P. 166	Sept 23, 1909	1439	
3.	Mary V. Sterling, et vir	C. & H.V.R.R.	Deed	May 28, 1868			1437	Same as Parcel No.1 Map 4-9. Conveys dower right.
3.	Louis H. Wolf	C. & H. V. R.R.	Deed	May 28, 1868	D.B. "Z" P. 168	Nov. 28, 1871	1438	Conveys 3/7 undivided interest
3.	Helen T. England, et vir	C. & H. V. R.R.	Deed	July 2, 1869			1346	Conveys 1/7 undivided interest
3.	Jos. A. Wolf, et al. by Guardian	C. & H. V. R.R.	Deed	Aug 9, 1869	D.B. 5 P. 47	Jan. 14, 1870	1345	Conveys 3/7 undivided interest
4.	National Fireproofing Corp.	C. & O. Ry.	Deed	Feb 27, 1939	D.B. 76, p 360	Mar 8, 1939	2554	Subject to agricultural rights of Dow Smart.

Note: "CUST. NO." refers to deed number in Hocking Valley District.

REVISIONS		REFERENCE	MAP PLOTTED	A.F.E.	BY
1	Land Schedule.		2-23-34.		B.W.L.
2	File from National Fireproofing Corp. Parcel No.4	Deed No. 2554.	5-1-39		O.V.C.
3	Road Crossings	Field Check 1918	6-6-39		B.L.A.
4	General Revisions - Field Survey	P.R. 4331	6-20-39		R.A.O.

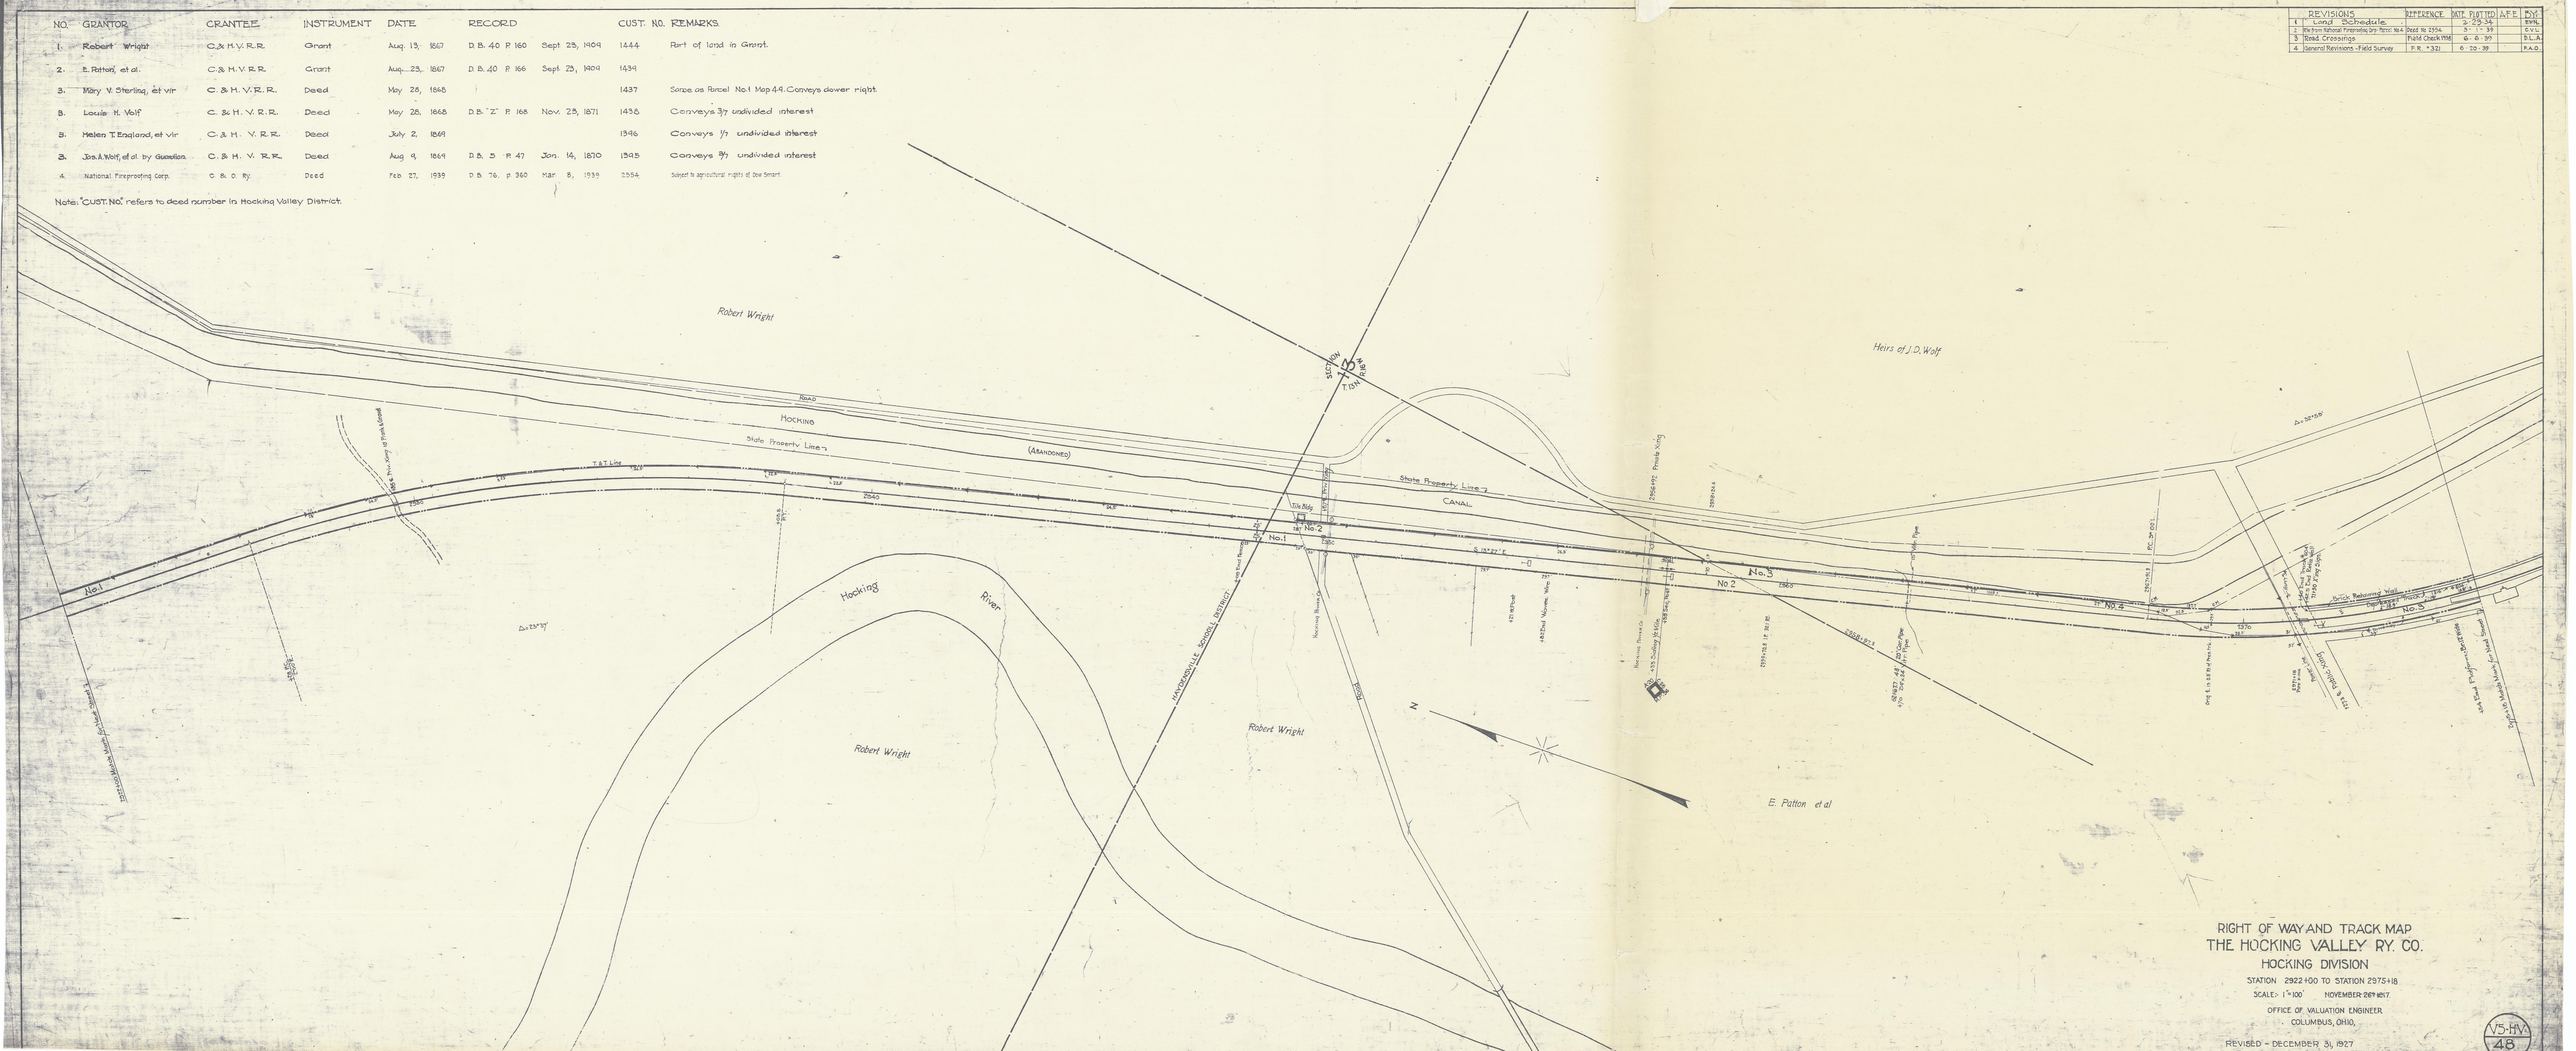

RIGHT OF WAY AND TRACK MAP
THE HOCKING VALLEY RY. CO.
HOCKING DIVISION
STATION 2922+00 TO STATION 2975+18
SCALE: 1" = 100' NOVEMBER 28th 1917.
OFFICE OF VALUATION ENGINEER
COLUMBUS, OHIO.
REVISED - DECEMBER 31, 1927

V5-HV.
48