NO.	GRANTOR	GRANTEE	ISTRUMENT	DATE	RECORD		CUST. NO.	REMARKS
1.	Wilford Stiers	Mineral R.R.	Grant	Aug. 25, 1867	D. B. 40 P. 167.	Oct. 19, 1909	1436	
2.	C.C. Wolf	C.& H.V.R.R.	Grant	Aug. 9, 1867	D. B. 40 P. 169.	Sept. 23, 1909	1435	
3.	John W. Scott	C.& H. V. R.R.	Grant	Aug. 20, 1867	D. B. 40 P. 170.	Sept. 23, 1909	1434	Part of land in Grant. Same as Parcel No. 1, Map No. 51
4	Kate R. Stiers	C. & O. Ry.	Deed	Aug. 31, 1931	D. B. 65 P. 585.	Sept. 3, 1931	1433	
5	Arthur R. Stiers	C. & O. Ry.	Deed	Aug. 31, 1931	D. B. 65 P. 587.	Sept. 3, 1931	1434	Parcel #1 in deed.
6	Arthur R. Stiers	C. & O. Ry.	Deed	Aug. 31, 1931	D. B. 65 P. 587.	Sept. 3, 1931	1434	Parcel #2 in deed.
7	State of Ohio	C. & O. Ry.	Deed	Aug. 18, 1932	D. B. 66 P. 540	Aug. 24, 1932	2468	
8.	State of Ohio	C. & O. Ry	Deed	June 30, 1937	D. B. 74 p. 158	July 28, 1937	2521	Same as Parcel No 5. Map 49

Note: "CUST. NO" refers to deed number in Hocking Valley District

NO.	REVISIONS	REFERENCE	DATE PLOTTED	A.R.E.	BY
1	ADD. R/W. FROM A.R. STIERS.	C.E. PHS. 9798A	1-14-33		D.E.B.
2	LAND SCHEDULE		2-26-34		K.W.
3	R/W from Kate Stiers - Parcel No 8	Deed No 2521	1-24-37		D.L.L.
4	Road Crossings	Field Check 1152	8-23-38		D.L.A.
5	General Revisions - Field Survey	P.R. 323	6-30-39		F.A.D.

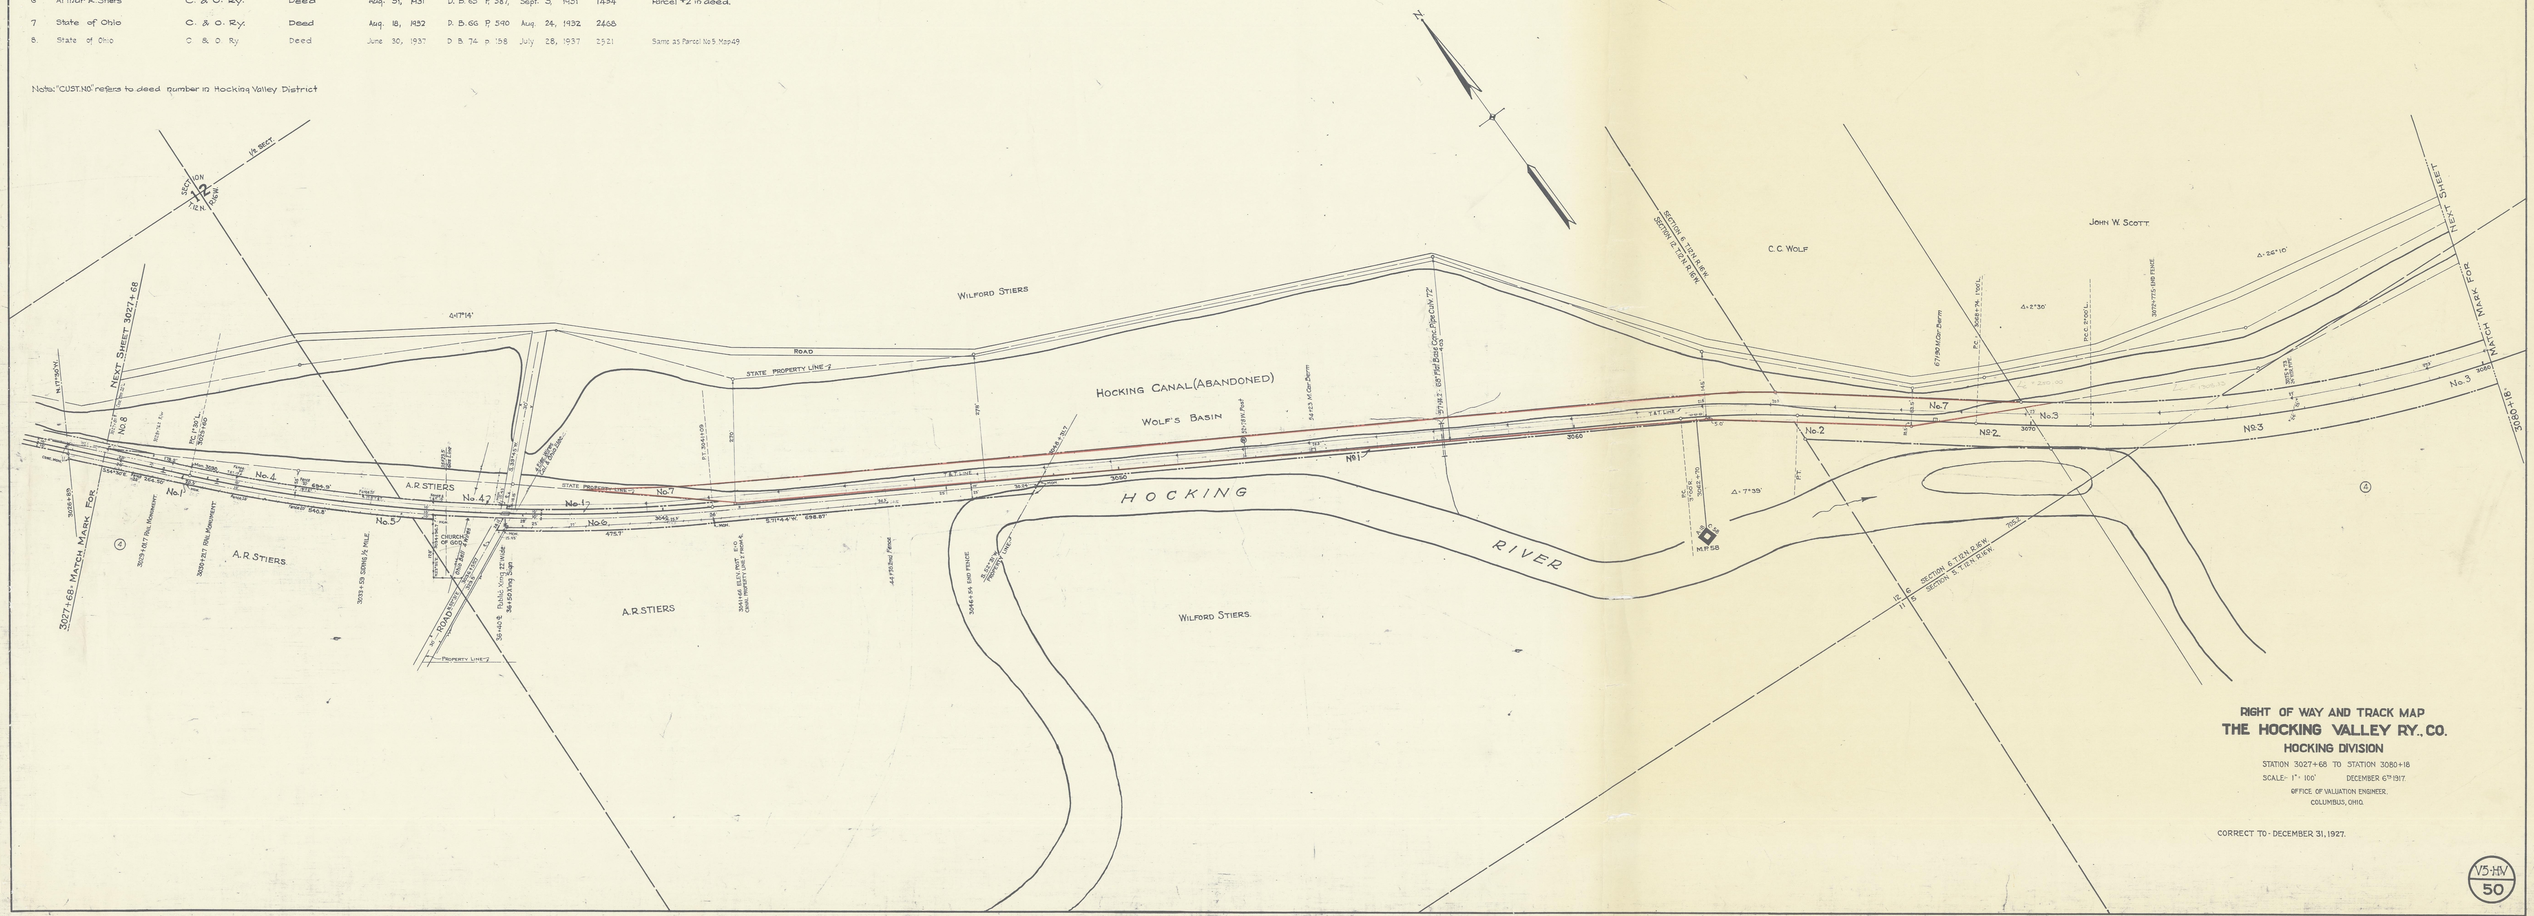

RIGHT OF WAY AND TRACK MAP
THE HOCKING VALLEY RY., CO.
HOCKING DIVISION

STATION 3027+68 TO STATION 3080+16

SCALE:- 1" = 100' DECEMBER 6TH 1917.

OFFICE OF VALUATION ENGINEER.
COLUMBUS, OHIO.

CORRECT TO - DECEMBER 31, 1927.

V5-HV
50