GREEN, No. 13, Range 16, Section No. 9.

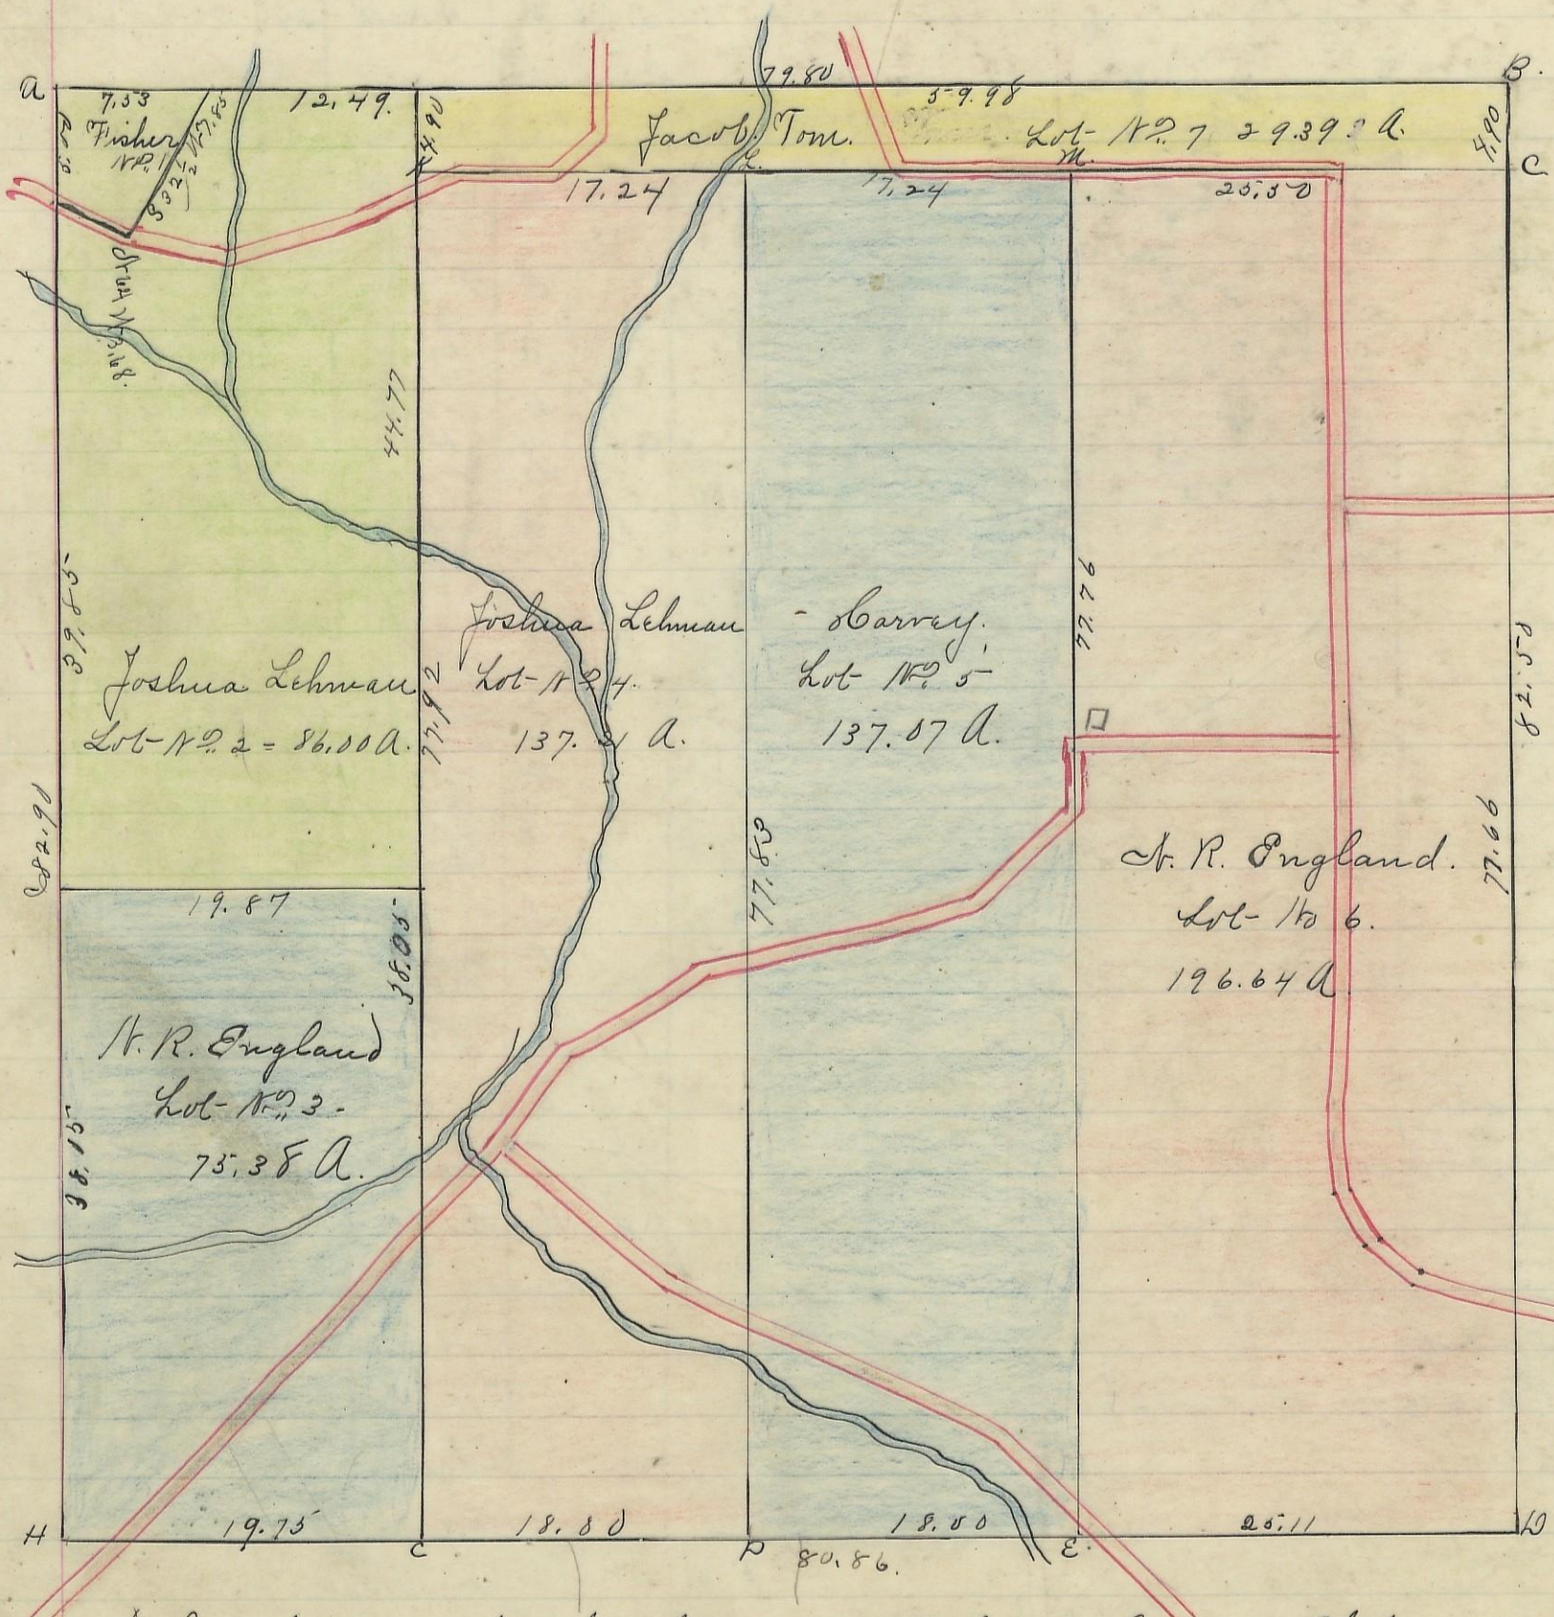

Corner.	Bearing Trees.	Diameter	Course of Tree	Distance	Remarks.
	W. oak.	18	S 5-9 W.	171	
a	apple tree	2.	S 39½ W.	21¾	
B.	apple "	"	W ½ W.	153½	
	Bralnut	3	N. 23 E	158½	
C.	B. walnut	6.	W 3½ E.	87	
	B. oak.	14.	S 21 E.	15-9½	
D.	chest oak	18	W 39½ W.	57	
	Gum	14.	W 60 E.	80½	
E.	Beech	12	W 66½ E.	68¾	
I.	W. oak.	20.	W 32½ W.	68½	
I. E.	W. oak.	18	S 32 E.	50¾	
	Beech.	18	W 89 W.	27½	
G. C	Sugar.	24.	S 67 W.	35	
	Sycamore	4.	W 88 E.	23½	
H.	Chestnut	10.	W 29½	38	
d.					
K.	W. oak.	8	S 61 E.	30	
	Do	6.	W 36 W.	14	
L.					
M.	B. walnut	12.	S 88¾ W.	110	
	B. oak.	20.	S 17½ E.	41½	
N.					

		a.	R
Fisher Lot No 1.		3	32 a
Joshua Lehman	No 2 86.00		
	No 4 137.21	223	21
Harvey	No 5	137	07
N R England	No 3 75.38		
	No 6 = 64.	272	62
Jacob Tom. - No 7.	29.39		
	666. 01	A.	

I hereby certify the foregoing to be a Correct Plat of Fractional Lots in Section No 9 Township No 13 Range No 16. Ohio Companies purchase. Hocking County Ohio. Containing 666. 01. Acres Surveyed 1868 by Levi Davis Sur. H. C. C.

Received and Recorded July 28" 1869.

J. E. Swart - Recorder. H. C. C.

I hereby certify the above to be a true copy

P. D. Sloan Recorder.

The above Plat transferred from Plat Book "A" page 116. & 117. Record of fractional Lots. H. C. C. May 16" 1901

P. D. Sloan

Recorder H. C. C.