GREEN, No. 13, Range 16, Section No. 20.

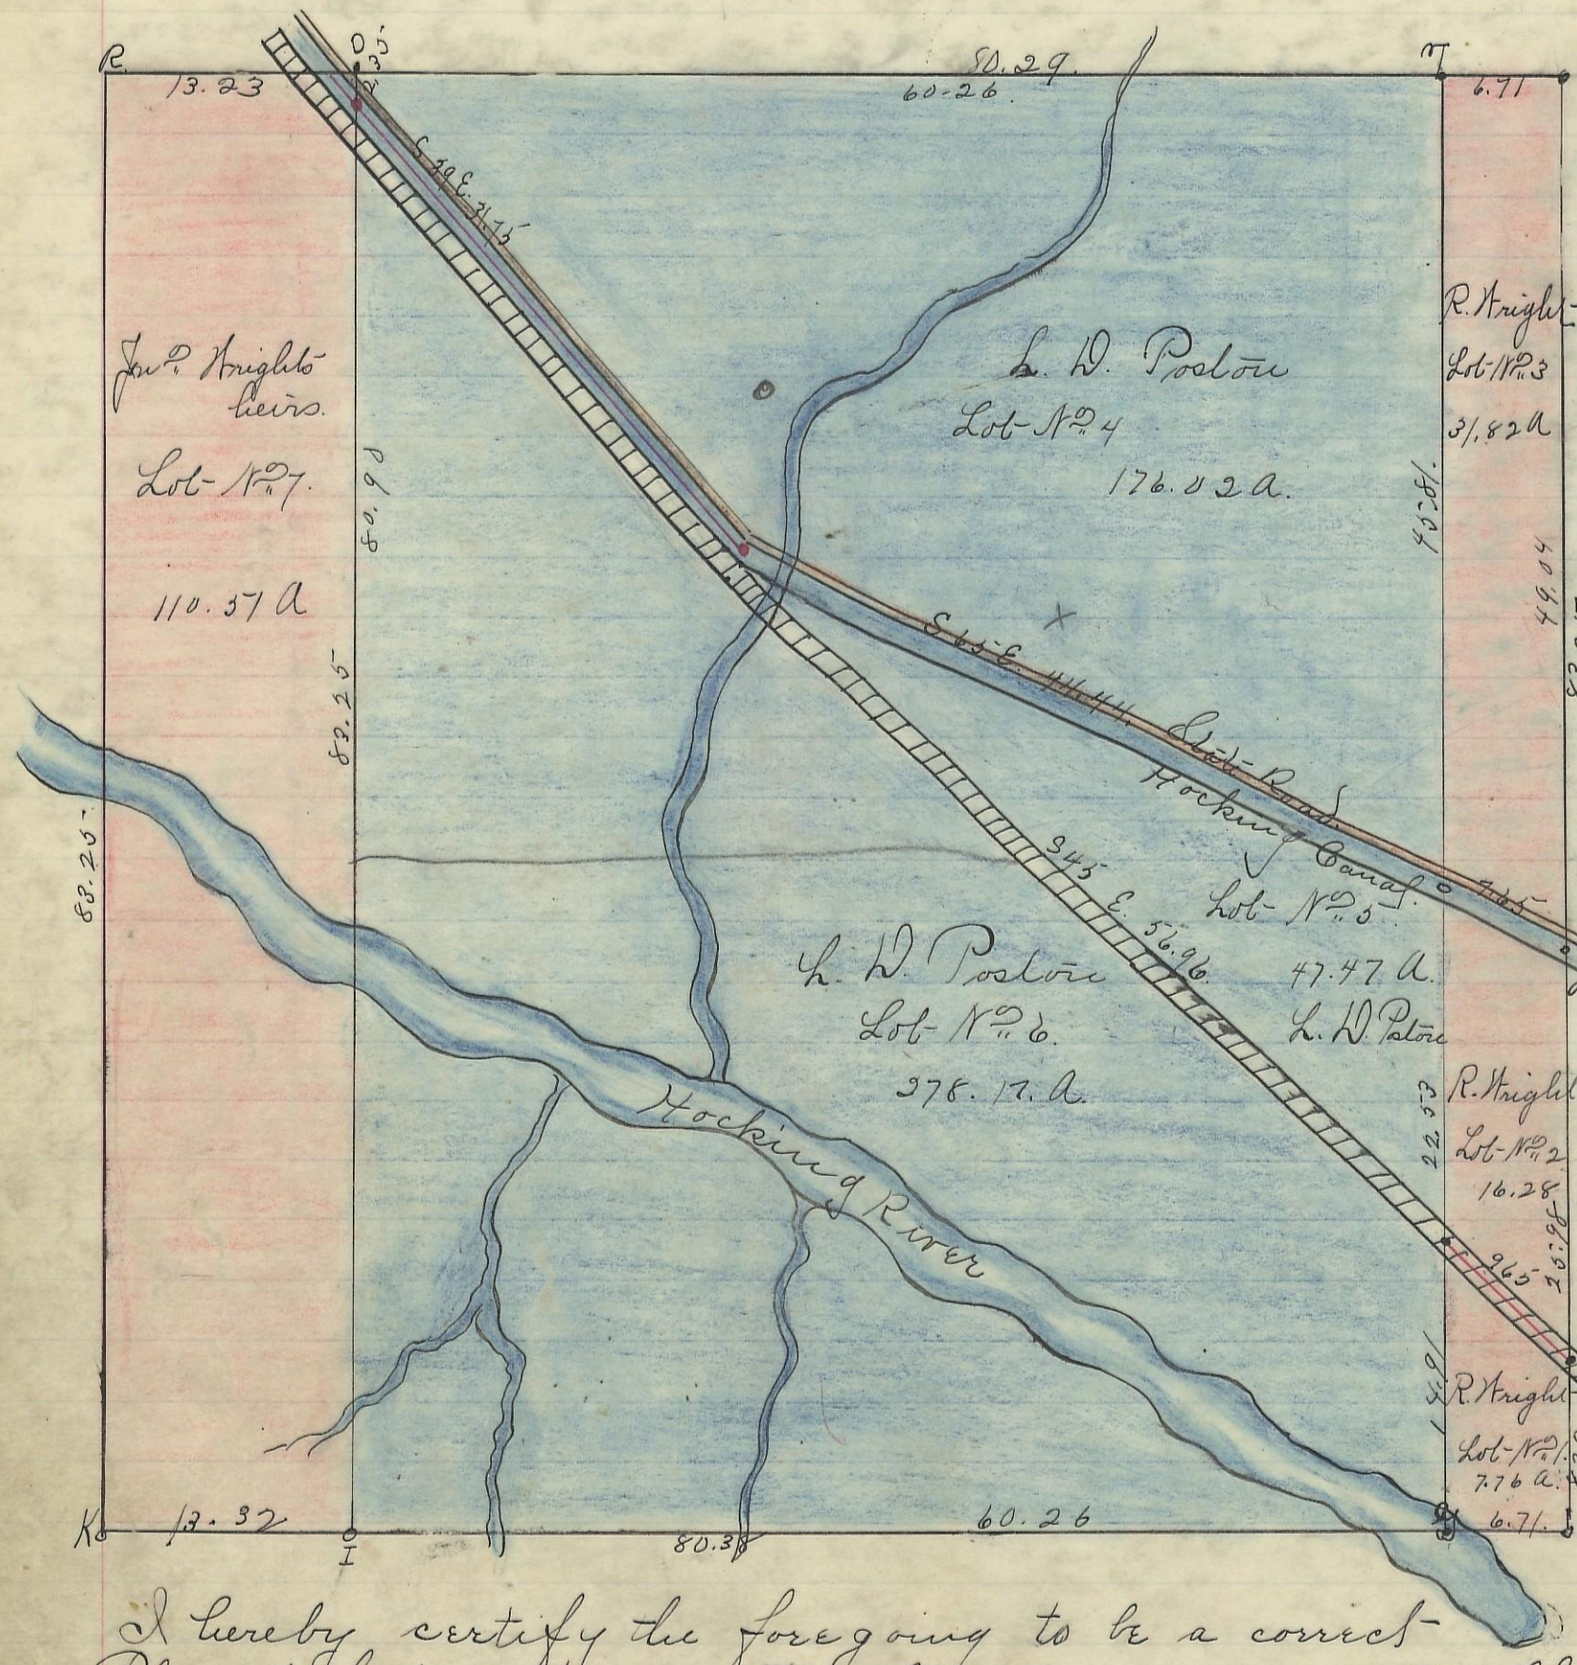

B. Elm. 15. S 37 ½ E. 88 Links S. E corner
Elm 24. A. 42 ½ H. 5-2 ¾
Buckeye. 9 A. 75 H. 27-W section 20
R. Knight-C. W. Walnut. 8. A. 8 E 9 ½ } 185 Links North
Elm. 24. A 43 ¾ H. 38 ½ } of section Line
I Hickory 16 A. 5 E. 5 S
Ash. 9 A. 20 H. 47
K. W oak. 15 A. 7 E. 28.
Do. 10 A. 64 H. 22
P. W. Oak. 22 East-40. } original
Do. 18 A. 30 H. 45 }
T. Poplar. 16 S 2 ½ W. 44
Gum. 8 A. 4 ½ E. 46 ½.
Q. Ash. 10. A 71 ¼ E. 254. Honey Locus & Hack.
R. Beech. 10 S. 22 E. 8
a. Poplar. 4 A. 84 ½ H. 69.
Elm. 4 S 41 ½ E 86. South of Canal

R. Knight-. Lot. No. 1.- 7.76.
Do. " " 2-16.28
Do " " 3-31.82 } 55.86
L. D. Poston " " 4 176.02
Do " " 5 47.47 } 601.66
Do. " " 6. 278.17
John Knights heirs. 7. 110.51
Amt. 668.03
Variation
1° 45' W.

I hereby certify the foregoing to be a correct Plat of Section No. 20. Township No. 13. Range No. 16. Ohio Company's Purchase. Hocking County Ohio. Containing 668.03 acres.

Surveyed 1868 By Levi Davis Sur. H. C. C.

Received and Recorded. Jan 13th 1869.

J. E. Swart. Recorder. H. C. C.

I hereby certify the above to be a true copy.

P. D. Sloan

Recorder

The above Plat transferred from Plat book "A" Page 108. Record of fractional Lots. H. C. C. May 25th 1901.

P. D. Sloan Recorder.

H. C. C.

Scale 10 Chs to an inch