LAUREL, No. 12, Range 18, Section No. 19

Scopg 270

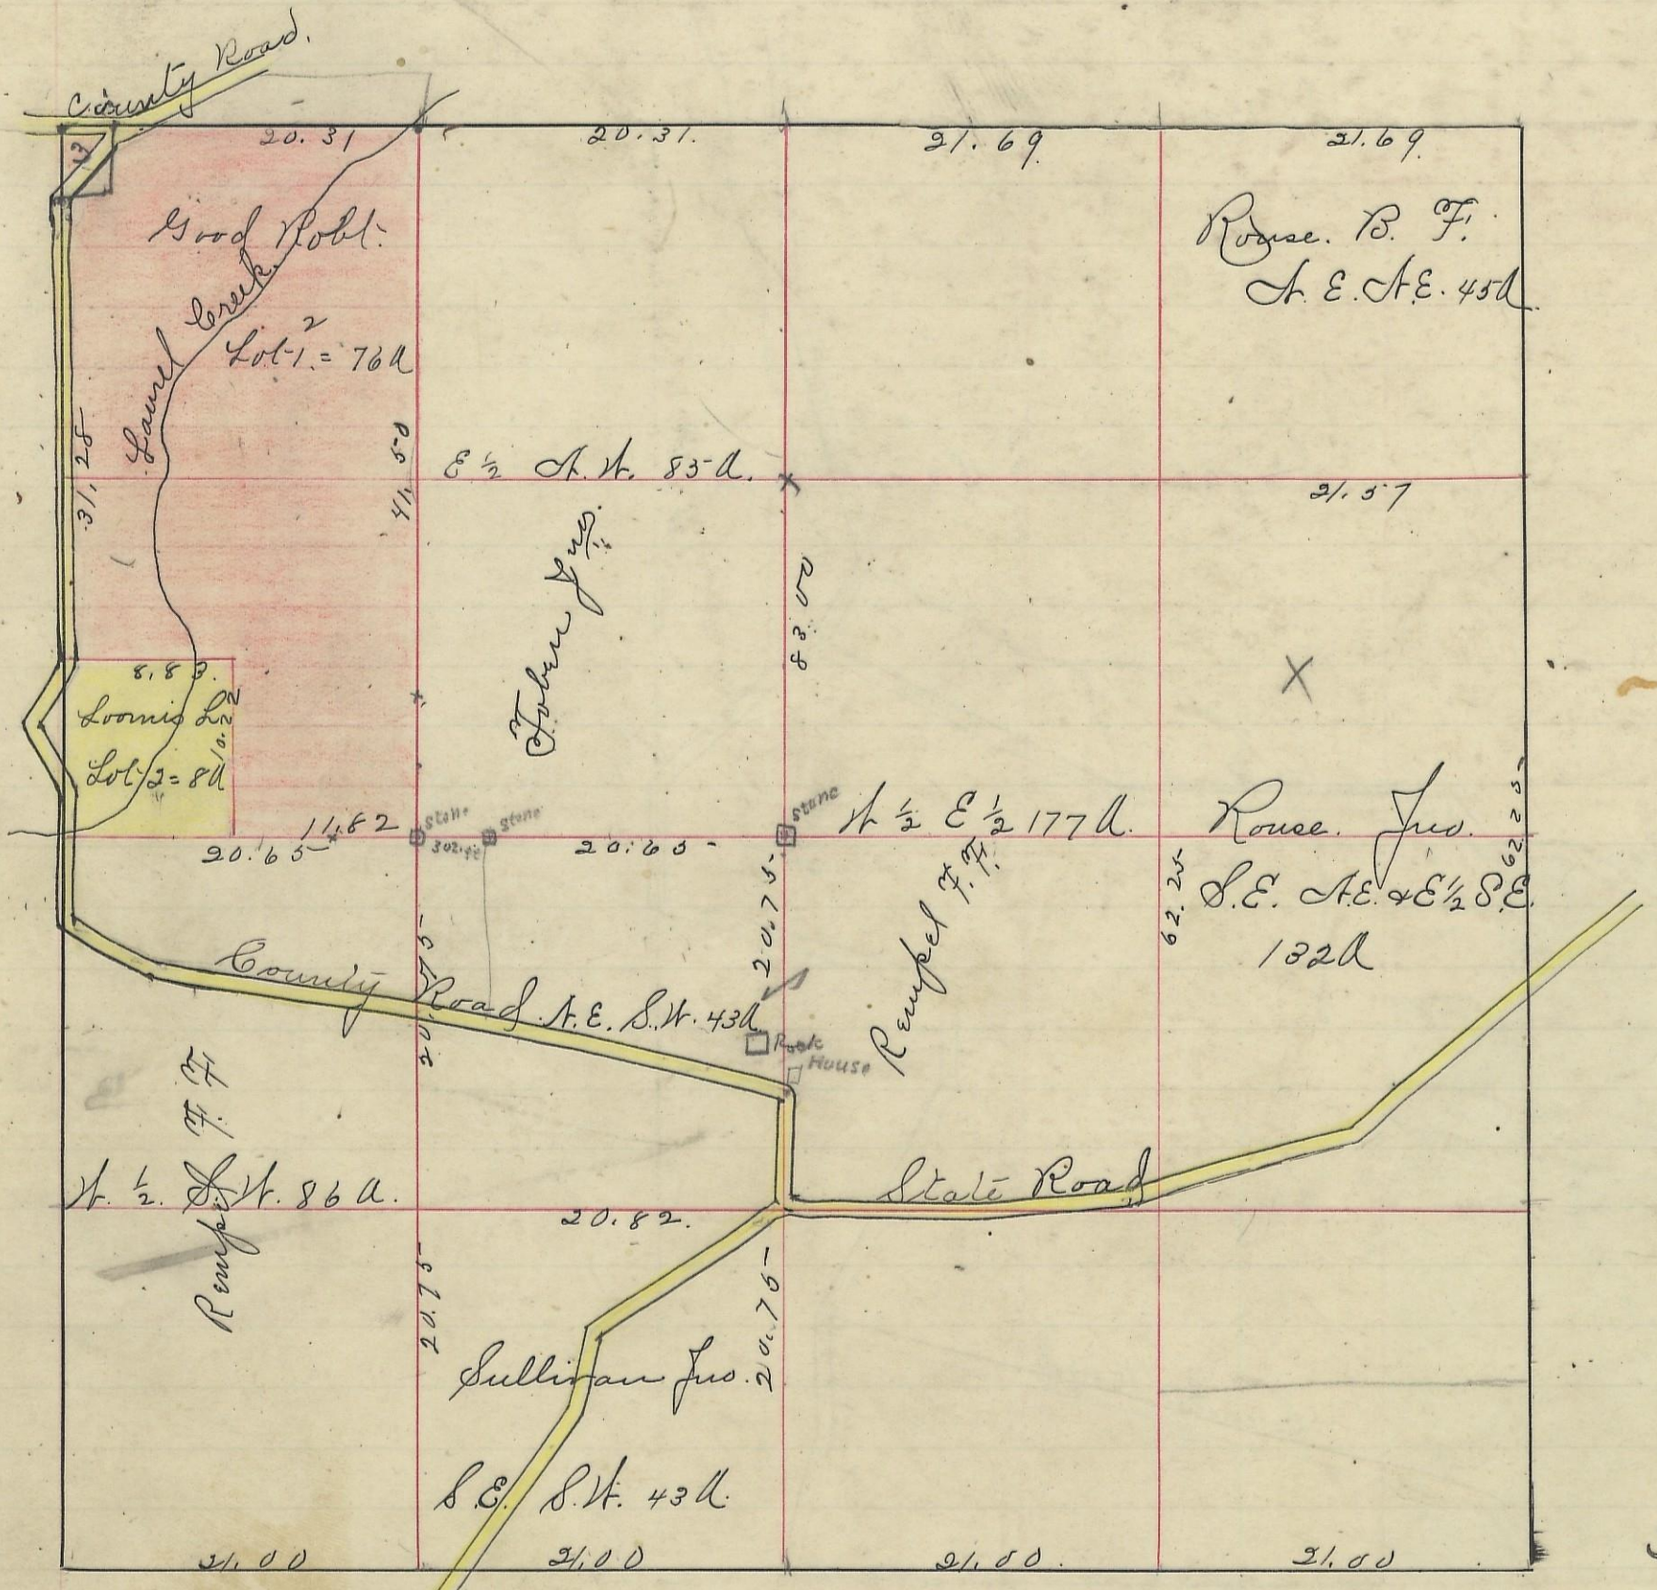

Scale 10 chs to an inch.

Good Robt: 1- 75-
Loomis L. 2- 8.

I hereby Certify the above to be a correct Plat of Fractional Lots in Section No. 19 Township No. 12. Range No. 18. Hocking County Ohio surveyed and Plated 1879.

By. Levi Davis Surveyor.

Rec'd for Record July 21st 1880 at 20 clock P.M.
Recorded July 26" 1880

Benj. Hulet Rec dr H. C. C.

I hereby Certify the above to be a true copy.

P. D. Sloan Recdr.

The above Plat transferred from Plat- Book "A" page 10. Record of fractional Lots. H. C. C. May 25" 1901

P. D. Sloan Recorder