STARR, No. 12, Range 16, Section No. 22

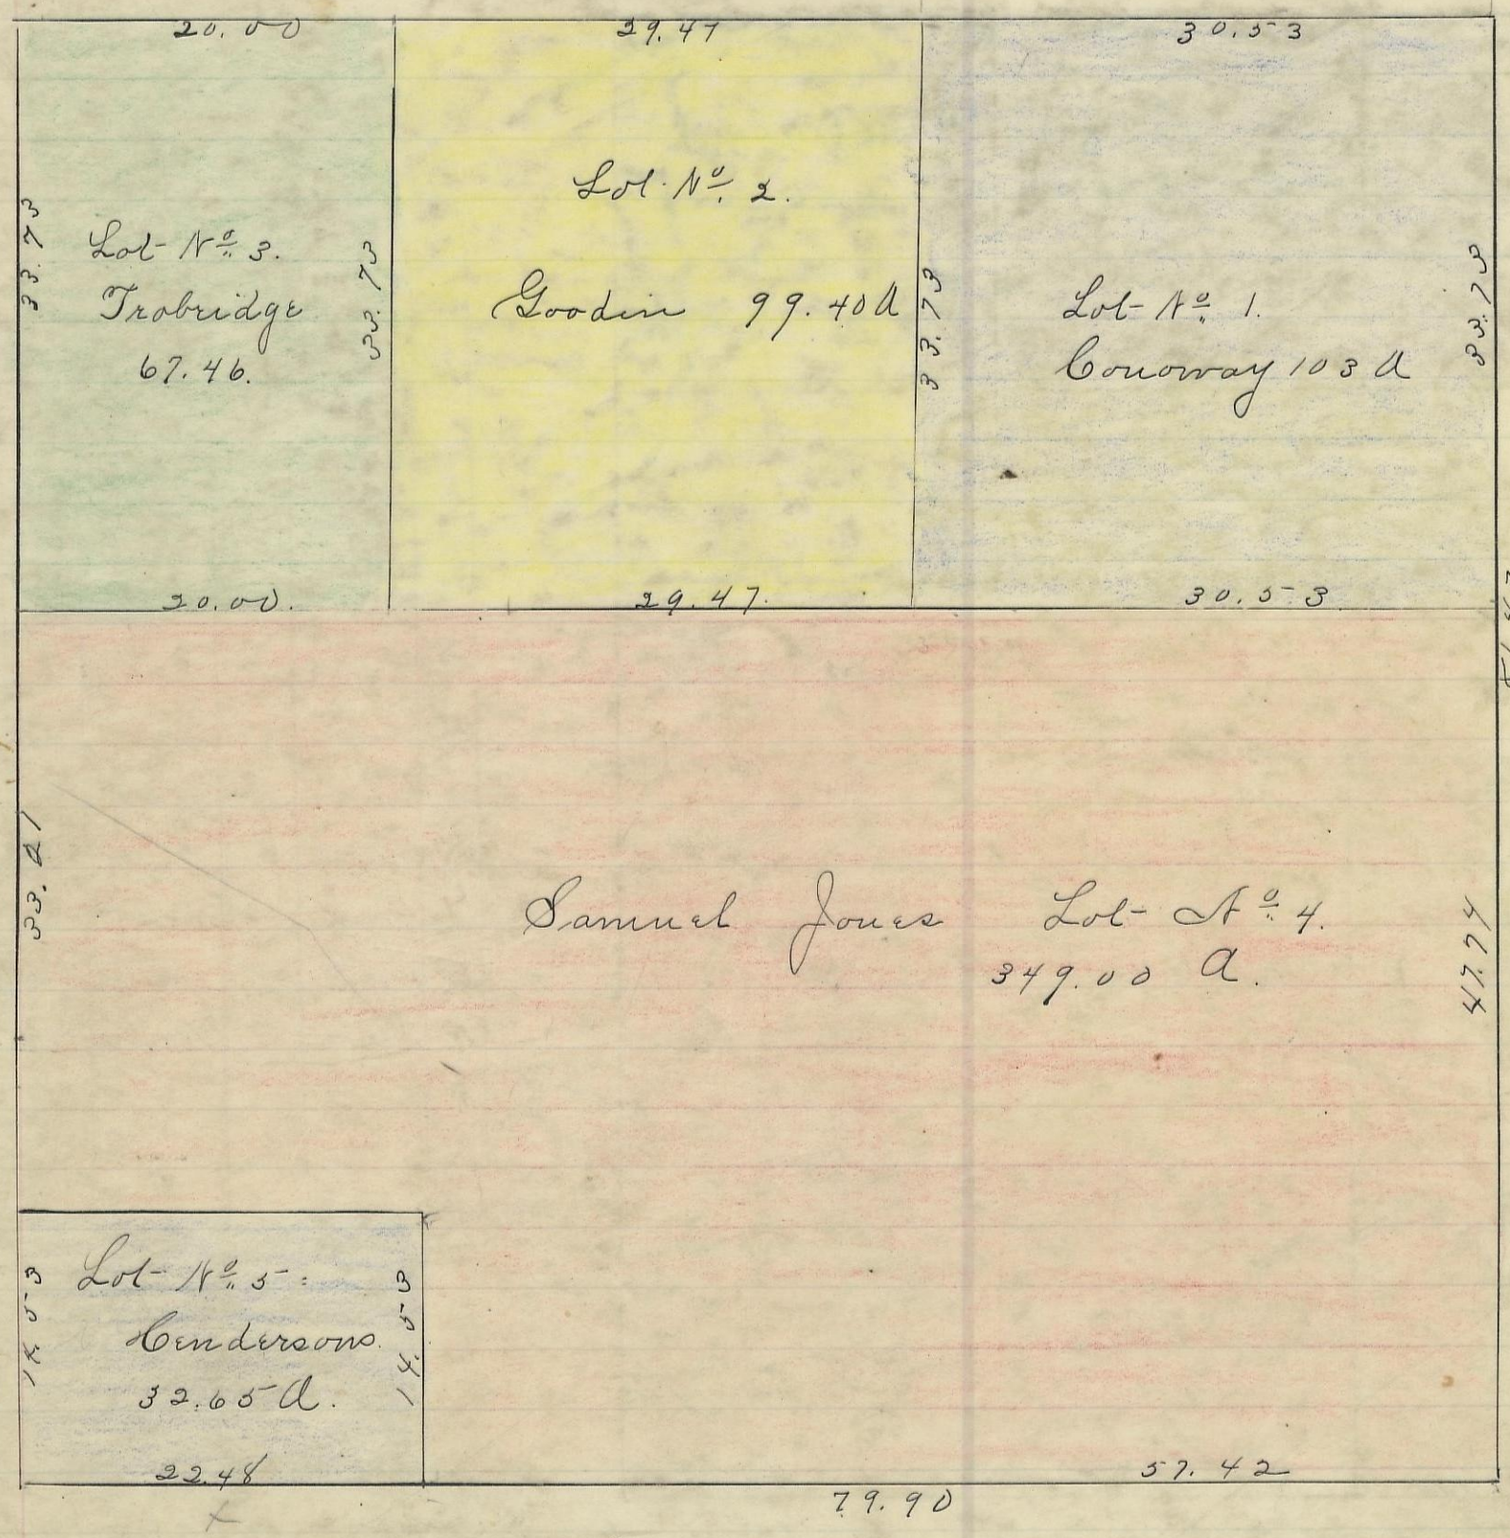

Conoway Lot No. 1 - 103. A.
Goodin Lot " 2 = 99.40
Trobridge " " 3 = 67.46.
Samuel Jones " " 4 = 349.00.
Henderson " 5 = 32.65
Total. 651.51 A

I hereby Certify the above to be a Correct Plat of Fractional Lots in Section No 22 Township No 12 Range No 16. Ohio Companies Purchase Hocking County Ohio Containing 651.61. Surveyed 1869 by. Levi Davis Sur. H. C. C

Recorded January 13" 1870 by J. E. Swart Recorder. H. C. C.

The Above Plat transferred from Plat Book "A" Page 140. Record of Fractional Lots H. C. C. July 12" 1901. And Certified to be a true copy by D. L. Sloan

Recorder.
H. C. C.