ACRES AT MIDDLEFORK
PHASE 1 SECTION 1

SITUATED IN THE STATE OF OHIO, COUNTY OF HOCKING, TOWNSHIP OF PERRY
PART OF SECTION 32 TOWNSHIP 13 RANGE 19
CONTAINING A TOTAL OF 22.521 ACRES

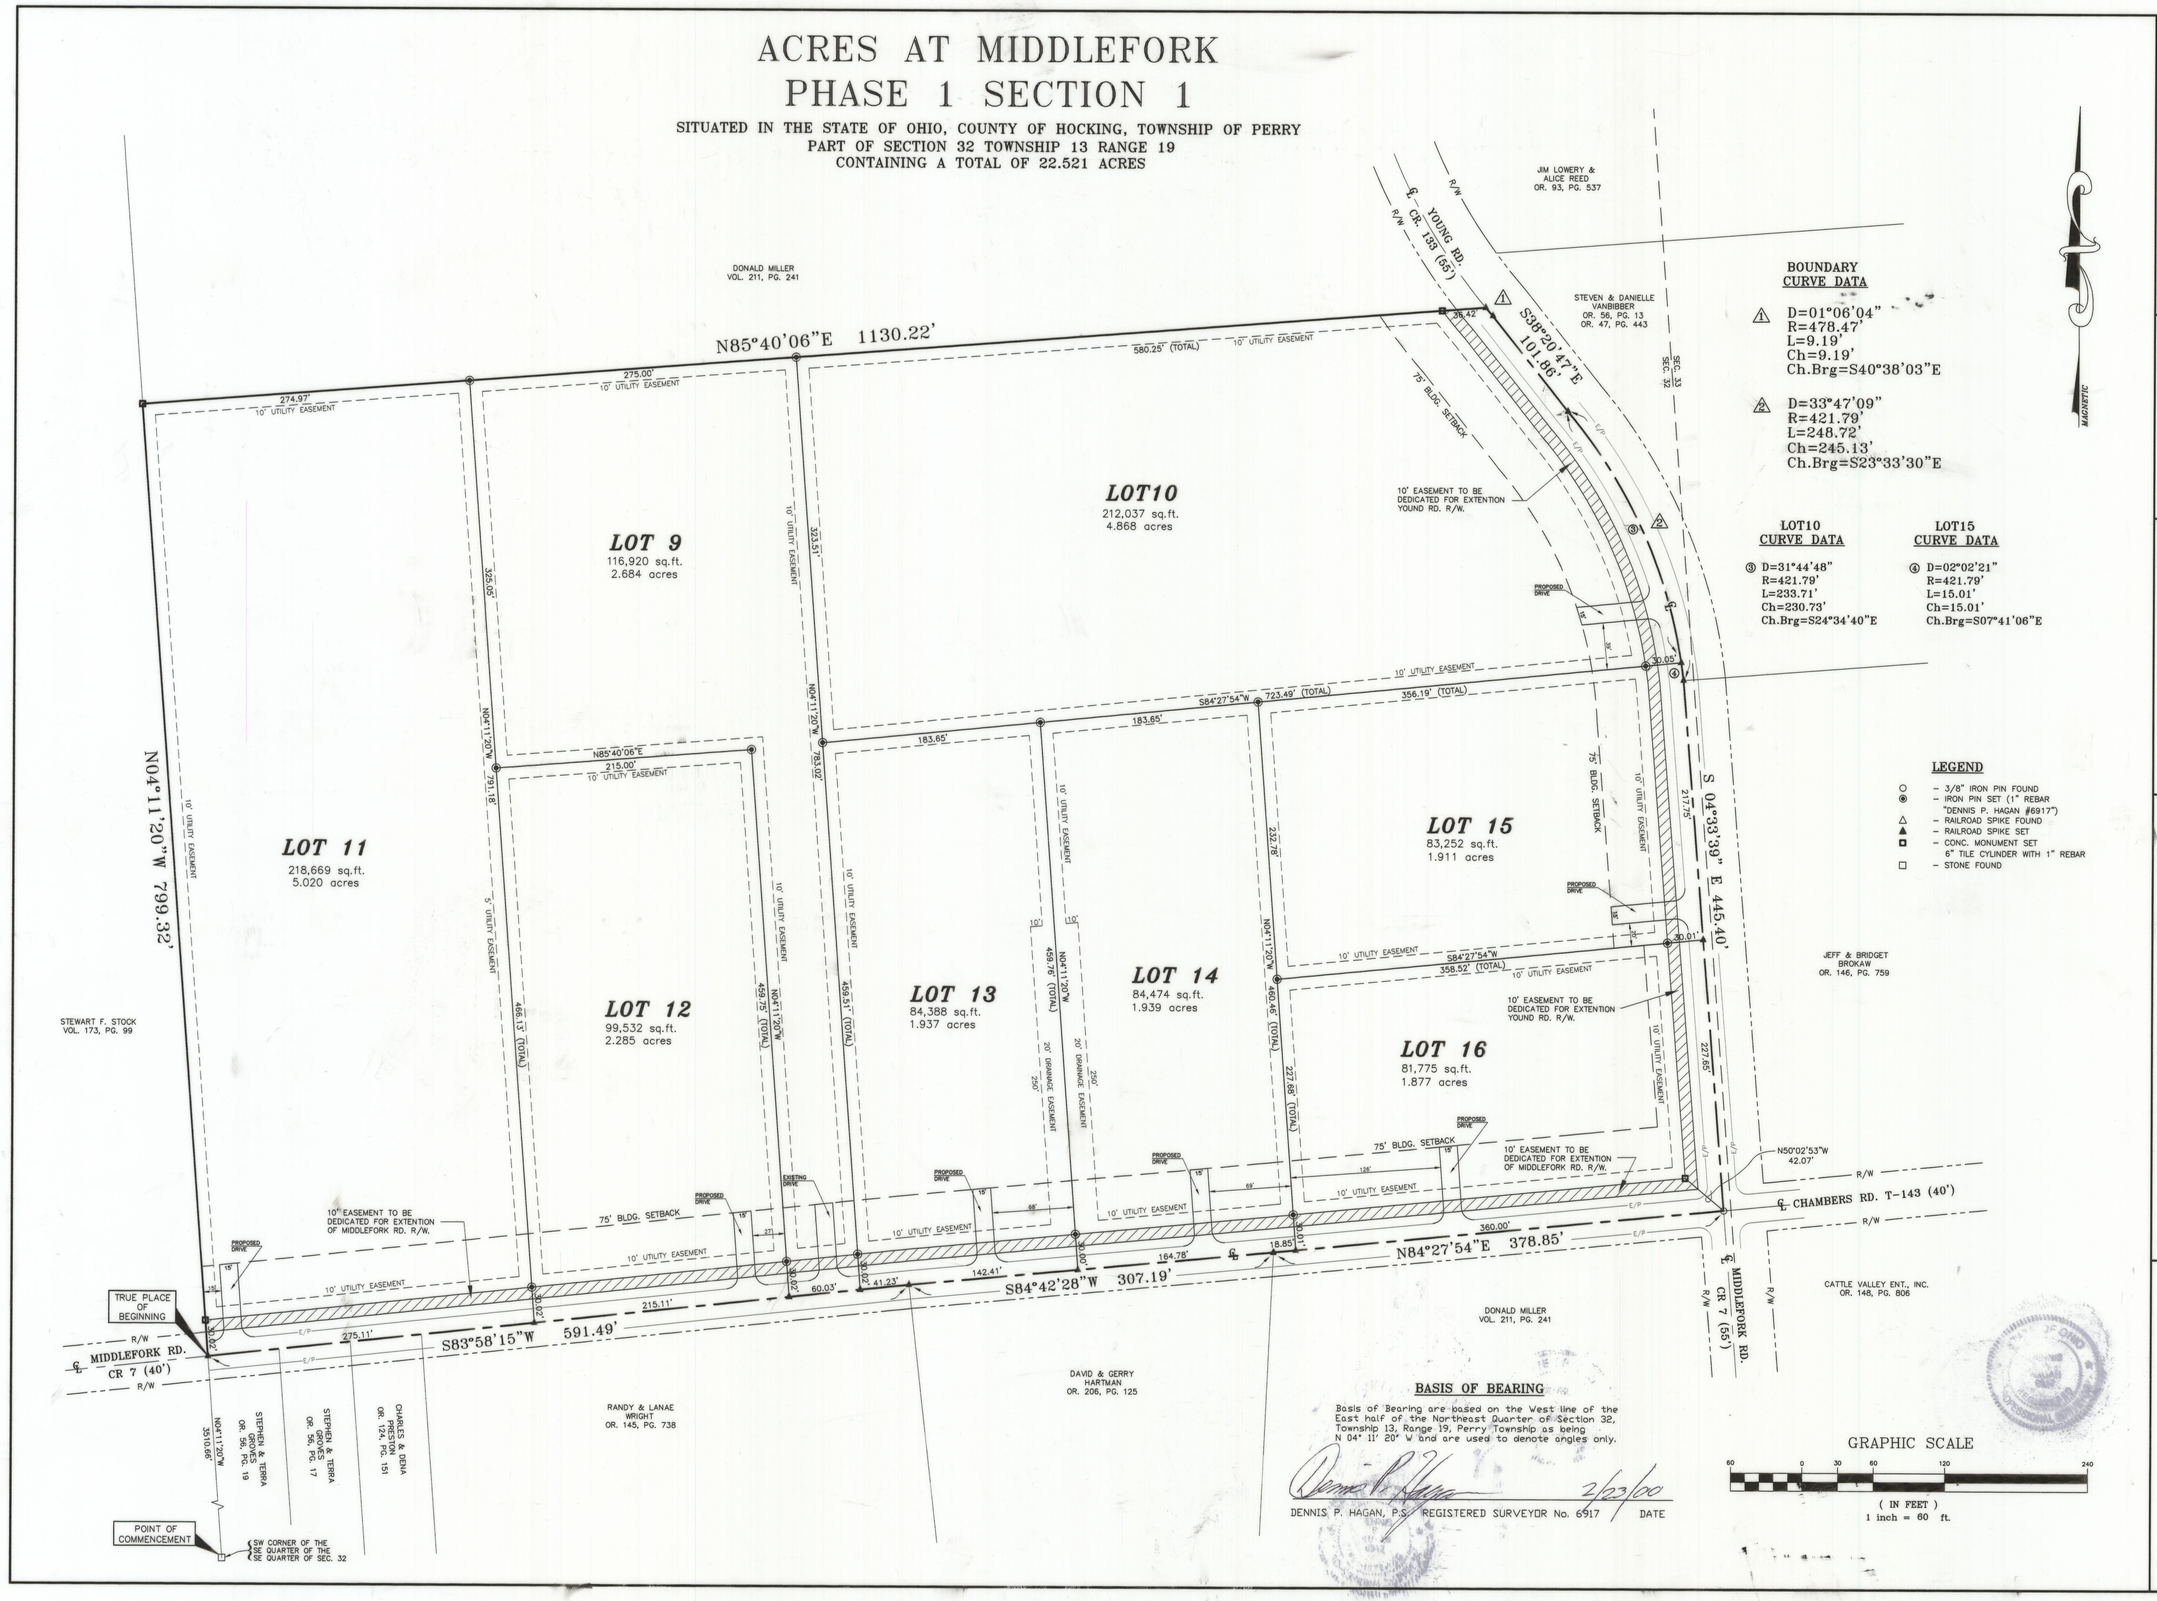

BOUNDARY CURVE DATA

1 D=01°06'04"
R=478.47'
L=9.19'
Ch=9.19'
Ch.Brg=S40°38'03"E

2 D=33°47'09"
R=421.79'
L=248.72'
Ch=245.13'
Ch.Brg=S23°33'30"E

LOT10 CURVE DATA

3 D=31°44'48"
R=421.79'
L=233.71'
Ch=230.73'
Ch.Brg=S24°34'40"E

LOT15 CURVE DATA

4 D=02°02'21"
R=421.79'
L=15.01'
Ch=15.01'
Ch.Brg=S07°41'06"E

LEGEND

- ○ – 3/8" IRON PIN FOUND
- ◉ – IRON PIN SET (1" REBAR "DENNIS P. HAGAN #6917")
- △ – RAILROAD SPIKE FOUND
- ▲ – RAILROAD SPIKE SET
- ◘ – CONC. MONUMENT SET 6" TILE CYLINDER WITH 1" REBAR
- □ – STONE FOUND

BASIS OF BEARING

Basis of Bearing are based on the West line of the East half of the Northeast Quarter of Section 32, Township 13, Range 19, Perry Township as being N 04° 11' 20" W and are used to denote angles only.

DENNIS P. HAGAN, P.S. REGISTERED SURVEYOR No. 6917 — DATE 2/23/00

GRAPHIC SCALE
60 0 30 60 120 240
(IN FEET)
1 inch = 60 ft.

2/2

FILE NAME:
BOUNDARY 2000
MIDDLEFORK
PHASE 1 SEC 1

PREPARED BY:
Perry Associates, Inc.
Consulting Engineers & Surveyors
P.O. Box 429
Thornville, Ohio 43076
Ph. 740-246-4491 \ 800-648-8151
Fax 740-246-9201 \ 800-648-8050

PREPARED FOR:
Donald Miller
12050 Young Road
Amanda, Ohio 43102