46

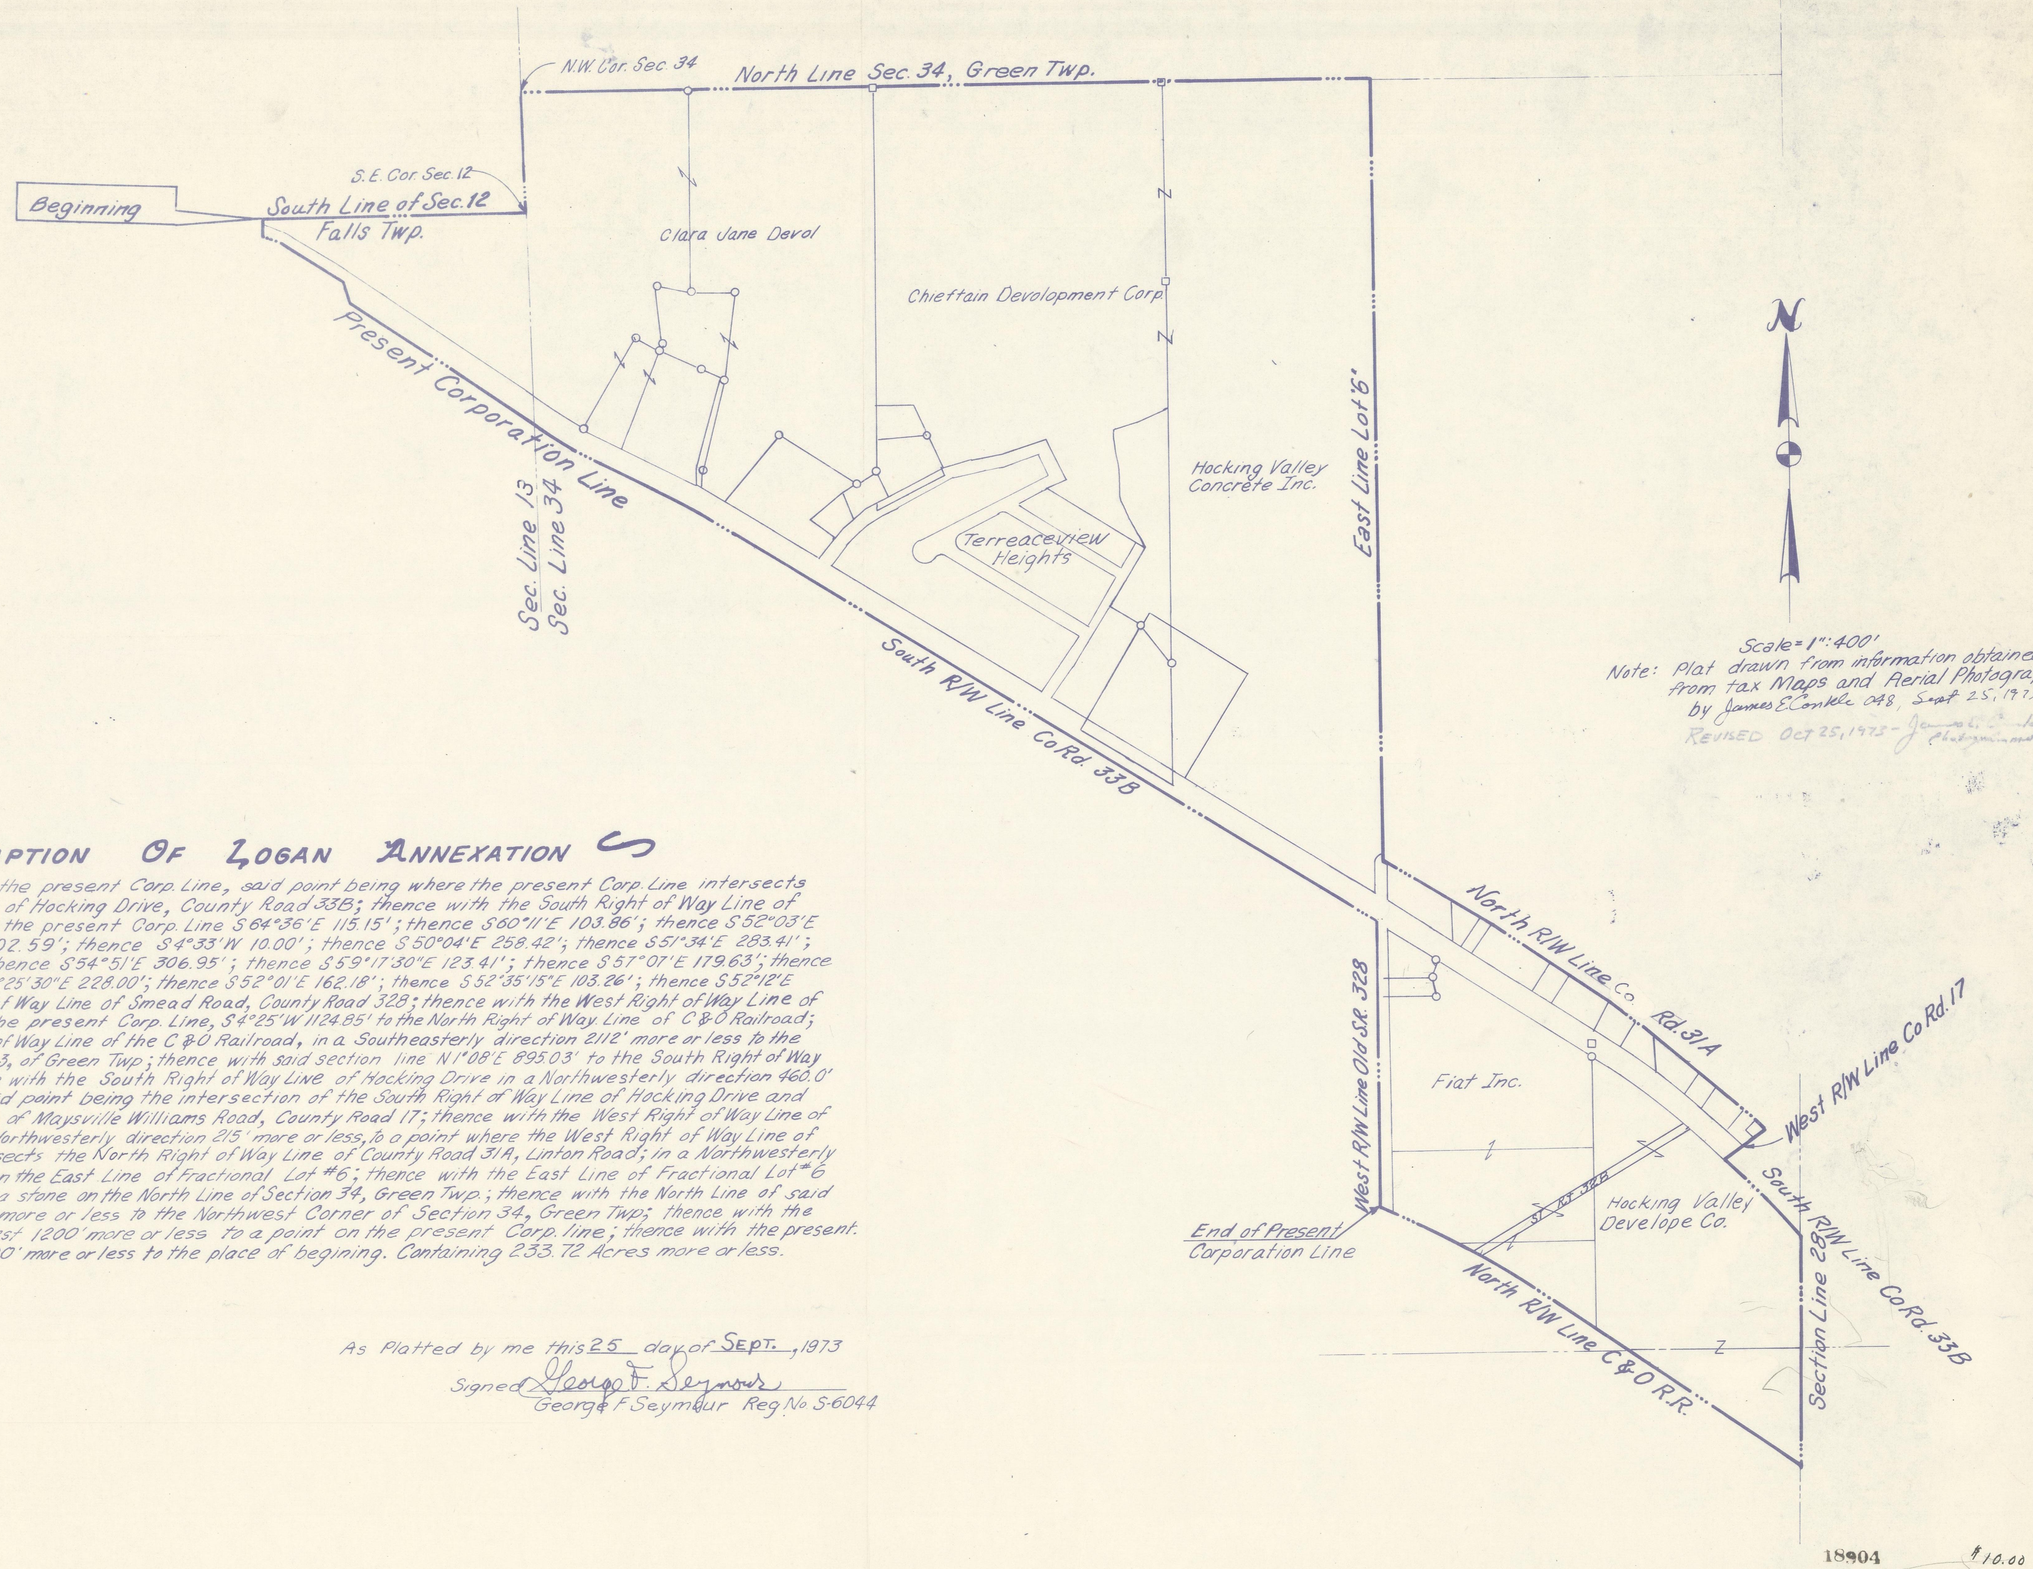

Scale = 1" : 400'

Note: Plat drawn from information obtained from tax Maps and Aerial Photography by James E. Conkle OA8, Sept 25, 1973

REVISED Oct 25, 1973 - James E. Conkle

Description Of Logan Annexation

Begining at a point on the present Corp. Line, said point being where the present Corp. Line intersects the South Right of Way Line of Hocking Drive, County Road 33B; thence with the South Right of Way Line of Hocking Drive, which is also the present Corp. Line S 64°36'E 115.15'; thence S60°11'E 103.86'; thence S 52°03'E 304.61'; thence S48°49'E 202.59'; thence S4°33'W 10.00'; thence S 50°04'E 258.42'; thence S51°34'E 283.41'; thence N 36°47'E 10.00'; thence S54°51'E 306.95'; thence S59°17'30"E 123.41'; thence S 57°07'E 179.63'; thence S55°11'E 138.78'; thence S56°25'30"E 228.00'; thence S 52°01'E 162.18'; thence S 52°35'15"E 103.26'; thence S 52°12'E 2549.61' to the West Right of Way Line of Smead Road, County Road 328; thence with the West Right of Way Line of Smead Road which is also the present Corp. Line, S4°25'W 1124.85' to the North Right of Way Line of C & O Railroad; thence with the North Right of Way Line of the C & O Railroad, in a Southeasterly direction 2112' more or less to the East Section Line of Section 33, of Green Twp; thence with said section line N1°08'E 895.03' to the South Right of Way Line of Hocking Drive; thence with the South Right of Way Line of Hocking Drive in a Northwesterly direction 460.0' more or less, to a point, said point being the intersection of the South Right of Way Line of Hocking Drive and the West Right of Way Line of Maysville Williams Road, County Road 17; thence with the West Right of Way Line of Maysville Williams Road in a Northwesterly direction 215' more or less, to a point where the West Right of Way Line of Maysville Williams Road intersects the North Right of Way Line of County Road 31A, Linton Road; in a Northwesterly direction 2050.00 to a point on the East Line of Fractional Lot #6; thence with the East Line of Fractional Lot #6 North 3365' more or less to a stone on the North Line of Section 34, Green Twp.; thence with the North Line of said Section 34 West 3605.00' more or less to the Northwest Corner of Section 34, Green Twp; thence with the West line of Section 13 West 1200' more or less to a point on the present Corp. line; thence with the present corp. line S4°05'30"E 114.00' more or less to the place of begining. Containing 233.72 Acres more or less.

As Platted by me this 25 day of Sept., 1973

Signed George F. Seymour

George F Seymour Reg No S-6044

See City Ordinance No.3, 1974
Annexation of Terraceview Heights
and other land to City of Logan
Filed - March 21, 1974
File #1 - Annexations

18904 $10.00

RECEIVED FOR RECORD
March 21 1974
AT 12:35 O'CLOCK P. M.
RECORDED March 21 1974
IN RECORD OF Plats
OF HOCKING COUNTY, OHIO
VOL. F PAGE 46

Esther Carpenter