Approved This 8th Day of June, 1967. Albert Elick
City Planning Commission

Approved This 8TH Day of JUNE, 1967. E. M. Ritters
City Service Director

Approved This 12th Day of JUNE, 1967. John David Morgan, Sanitarian
Hocking County Board of Health

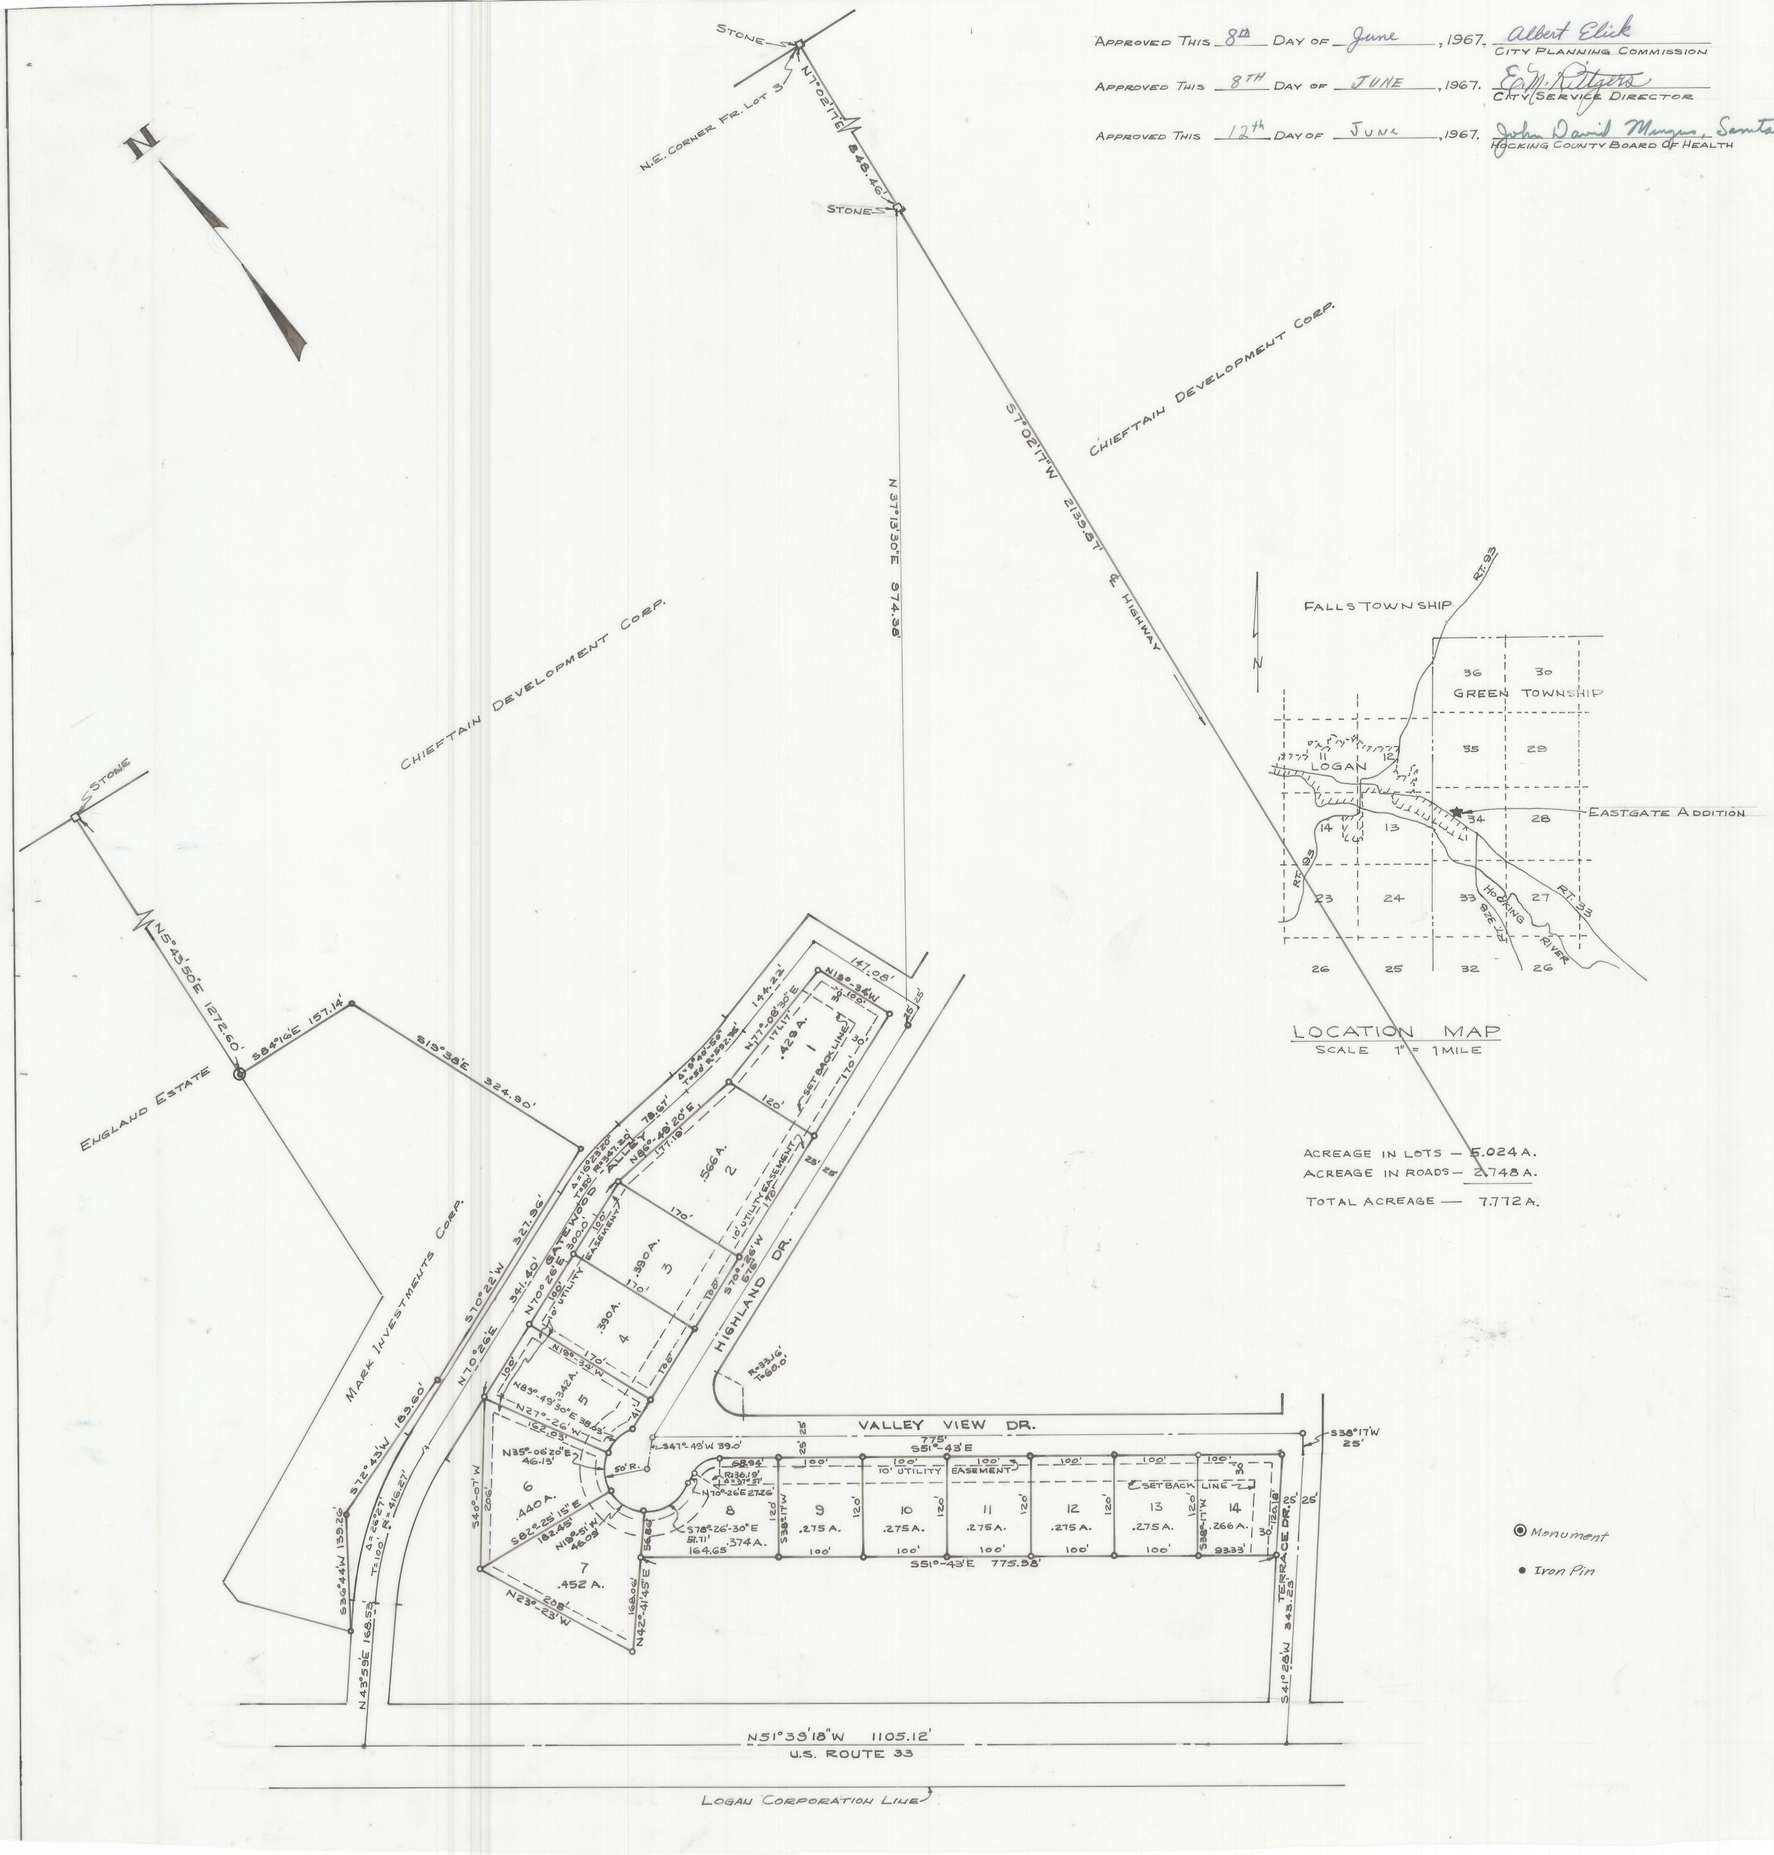

LOCATION MAP
SCALE 1" = 1 MILE

ACREAGE IN LOTS — 5.024 A.
ACREAGE IN ROADS — 2.748 A.

TOTAL ACREAGE — 7.772 A.

Situated in The Township of Green, County of Hocking, State of Ohio, and Being a Part of Fr. Lot 3, Section 34, Township 13, Range 16, Containing 88.62 Acres and Being Part of a Tract as Conveyed To The Chieftain Development Corporation and Described in Deed Book 118, Page 337, Recorders Office, Hocking County, Ohio. Eastgate Addition Allotment No 1, Village Plat Book D, Page 2, Recorders Office, Hocking County, Ohio.

We The Undersigned Owner of The Land Shown on This Plat Hereby Certify That The Attached Plat Correctly Represents Their Amended "Eastgate Addition" A Subdivision of Lots 1 To 14 Inclusive, Do Hereby Accept This Plat of Same and Dedicate To Public Use As Such All or Parts of The Roads, Boulevards, Cul-de-Sacs, Park, Planting Strips, etc. Shown Herein and Not Heretofore Dedicated.

The Undersigned Being All The Owners and Lien Holders of The Lands Herein Platted Further Agree That Any Use Or Improvements Made On This Land Shall Be in Conformity With All Existing Valid Zoning, Platting, Health or Other Lawful Rules and Regulations of Hocking County, Ohio, For The Benefit of Himself and All Other Subsequent Owners or Assigns Taking Title From, Under or Through The Undersigned.

The Dimensions of The Lots and Streets Are Shown on The Plat In Feet and Decimal Parts Thereof. Easements Shown On This Plat Are For The Construction, Operation, Maintenance, Repair, Replacement or Removal of Water, Sewer, Gas, Electric, Telephone, or Other Utility Lines or Services, and For The Express Peivilege of Removing Any and All Trees or Other Obstructions To The Free Use of Said Utilities and For Providing Ingress and Egress To The Property For Said Purposes and Are To Be Maintained as Such Forever. Easements Are Reserved Where Indicated On The Plat For Public Utility Purposes Above and Beneath The Surface of The Ground.

Dated This 8TH Day of June 1967

Signed and Acknowledged — Chieftain Development Corp.

In Presents Of:
Charles W. Smith — Edward F. Kilberger, President
Mary C. Lindsey — H. Dean Vaughn, Secretary

State of Ohio, Hocking County, S.S:

Before Me A Notary Public In and For Said County Personally Came Edward F. Kilberger and H. Dean Vaughn Who Acknowledged The Signing of The Forgoing Instrument To Be Their Voluntary Act and Deed For The Uses and Purposes Expressed.

In Witness Whereof, I Have Hereunto Set My Hand and Affixed My Official Seal This 8TH Day Of June, 1967.

Mary C. Lindsey
Notary Public
Hocking County, Ohio

MARY C. LINDSEY, Notary Public
VINTON AND HOCKING COUNTIES, OHIO
MY COMMISSION EXPIRES MAR. 17, 1972

Approved This 9th Day of June, 1967. Thomas L. Gonzenbach, Edward C. Blum, J. Russell Young
Hocking County Commissioners

Dawson Mount
Clerk of Board

Approved This 9th Day of June, 1967. O. Underwood
Hocking County Engineer
subject to Bond with City of Logan for paving

Transferred This 12 Day of JUNE, 1967. Lemuel A. Myers
Hocking County Auditor

Filed For Record This 12 Day of June, 1967, At 9:00 A.M. File No. 32392.

Recorded This 12 Day of June, 1967, In Plat Book E, Page 12

Esther Carpenter
Hocking County Recorder

Deputy Recorder

I Do Hereby Certify That I Have Surveyed The Premises and Prepared The Attached Plat and That Said Plat is Correct.

Dimensions On Curves Are Chord Measurements.

By William M. Watkins
Registered Surveyor #5216

STATE OF OHIO
WILLIAM M. WATKINS
5216
REGISTERED SURVEYOR

AMENDED PLAT

EASTGATE ADDITION

IN SECTION 34, T13, R16, GREEN TWP., HOCKING CO., OHIO

JUNE 1967 — SCALE: 1" = 100'

#11654 - 3/9/72 - See Acknowledgment and Consent Misc Vol. 3 Pg. 380