GARDEN OF THE CROSS

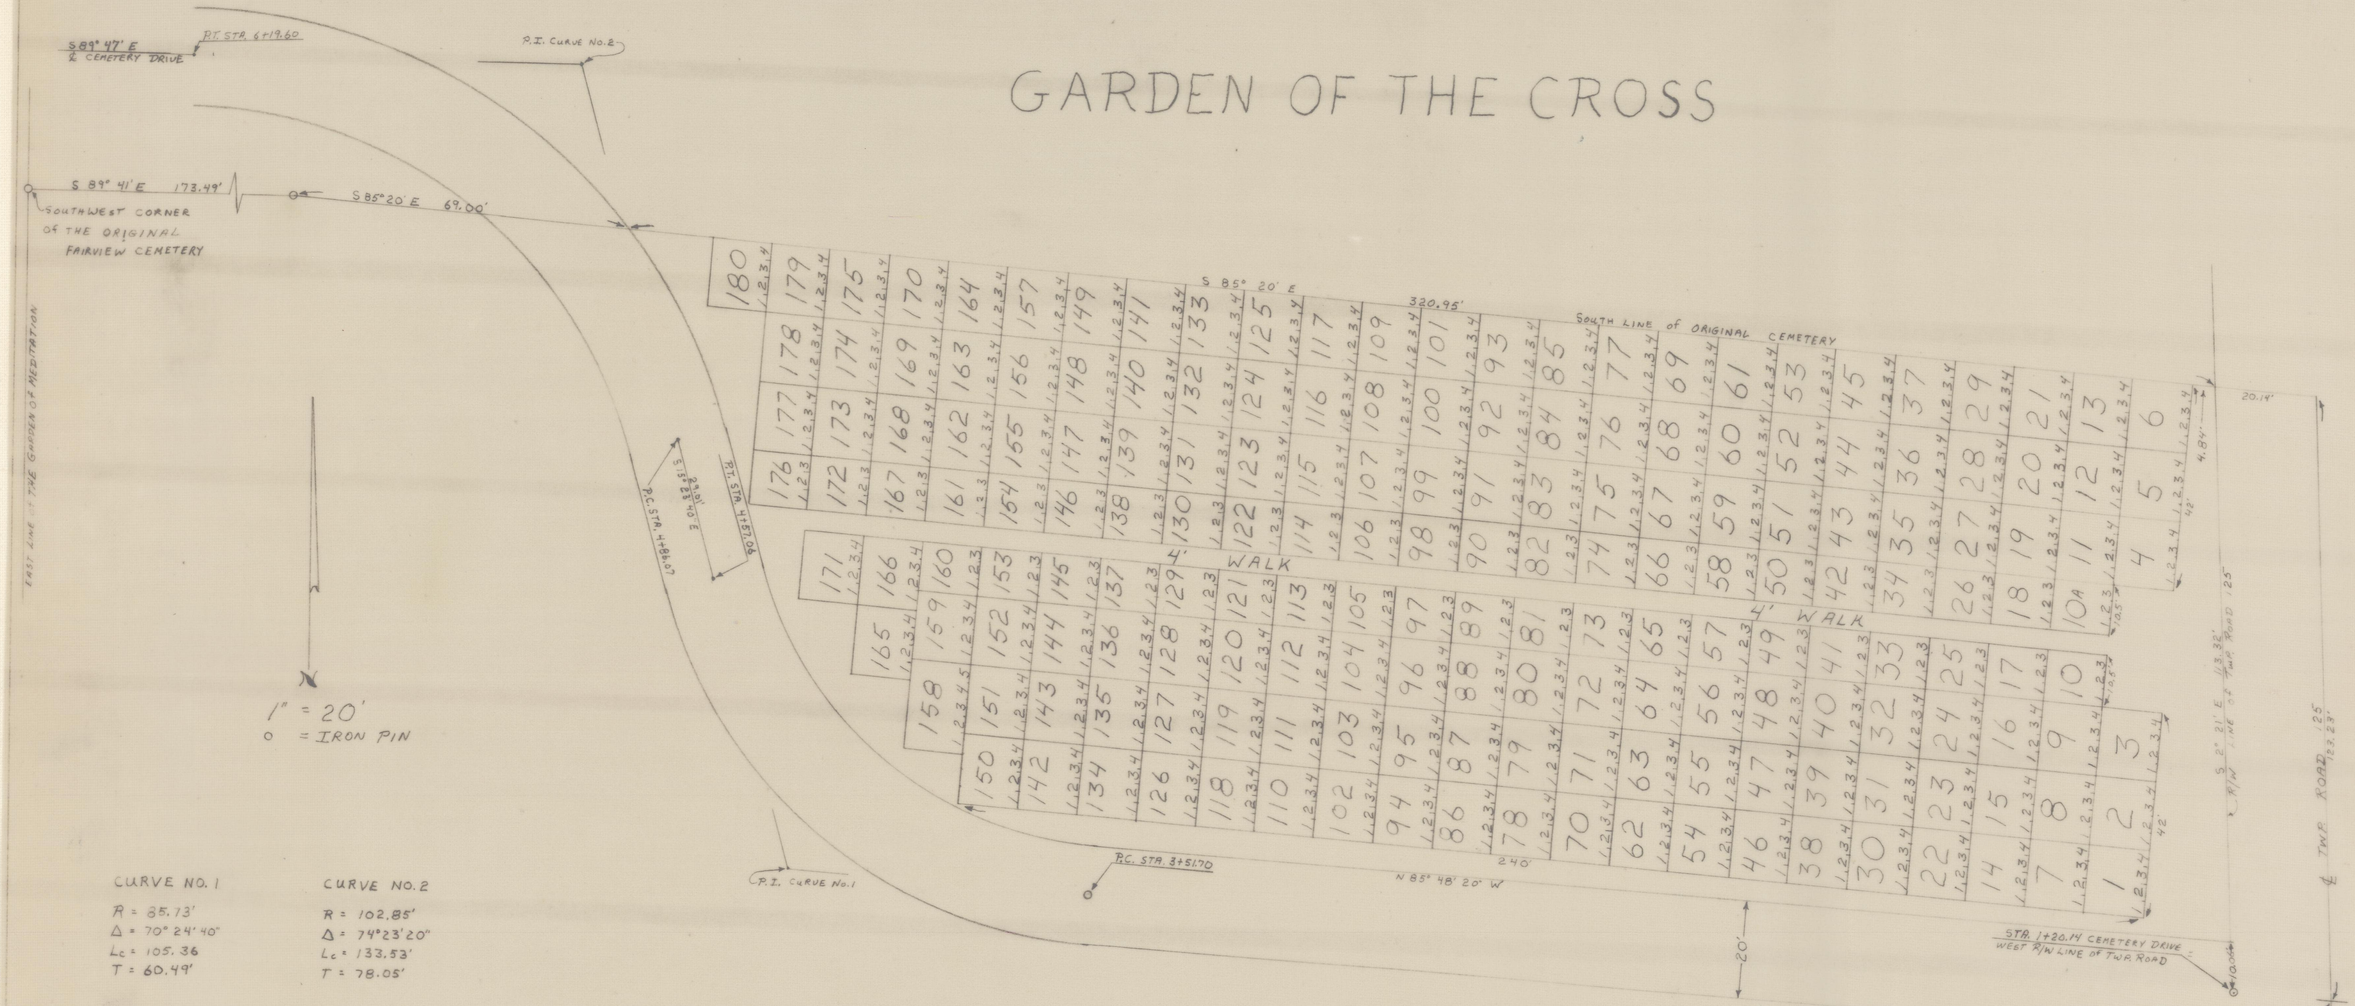

CURVE NO. 1

R = 85.73'
Δ = 70° 24' 40"
Lc = 105.36
T = 60.49'

CURVE NO. 2

R = 102.85'
Δ = 74°23'20"
Lc = 133.53'
T = 78.05'

SITUATED IN FRACTIONAL LOT NO. 5 OF SECTION 25
GOOD HOPE TOWNSHIP, HOCKING COUNTY, OHIO

3 GRAVE LOTS ARE 10.5' x 12'
4 GRAVE LOTS ARE 14' x 12'
5 GRAVE LOTS ARE 17.5' x 12'

SURVEYED BY
George F. Seymour AUGUST 7, 1974
REGISTERED SURVEYOR No. 6044

20247 $10.00
RECEIVED FOR RECORD
Aug. 7 1974
AT 2:32 O'CLOCK P. M.
RECORDED Aug. 8 1974
IN RECORD OF Plat
OF HOCKING COUNTY, OHIO
VOL. G PAGE 2
Esther Carpenter

SOUTHEAST CORNER OF SECTION 25, T13N, R18W, GOOD HOPE TOWNSHIP, HOCKING COUNTY, OHIO