HARSH FARMS SUBDIVISION
Phase I

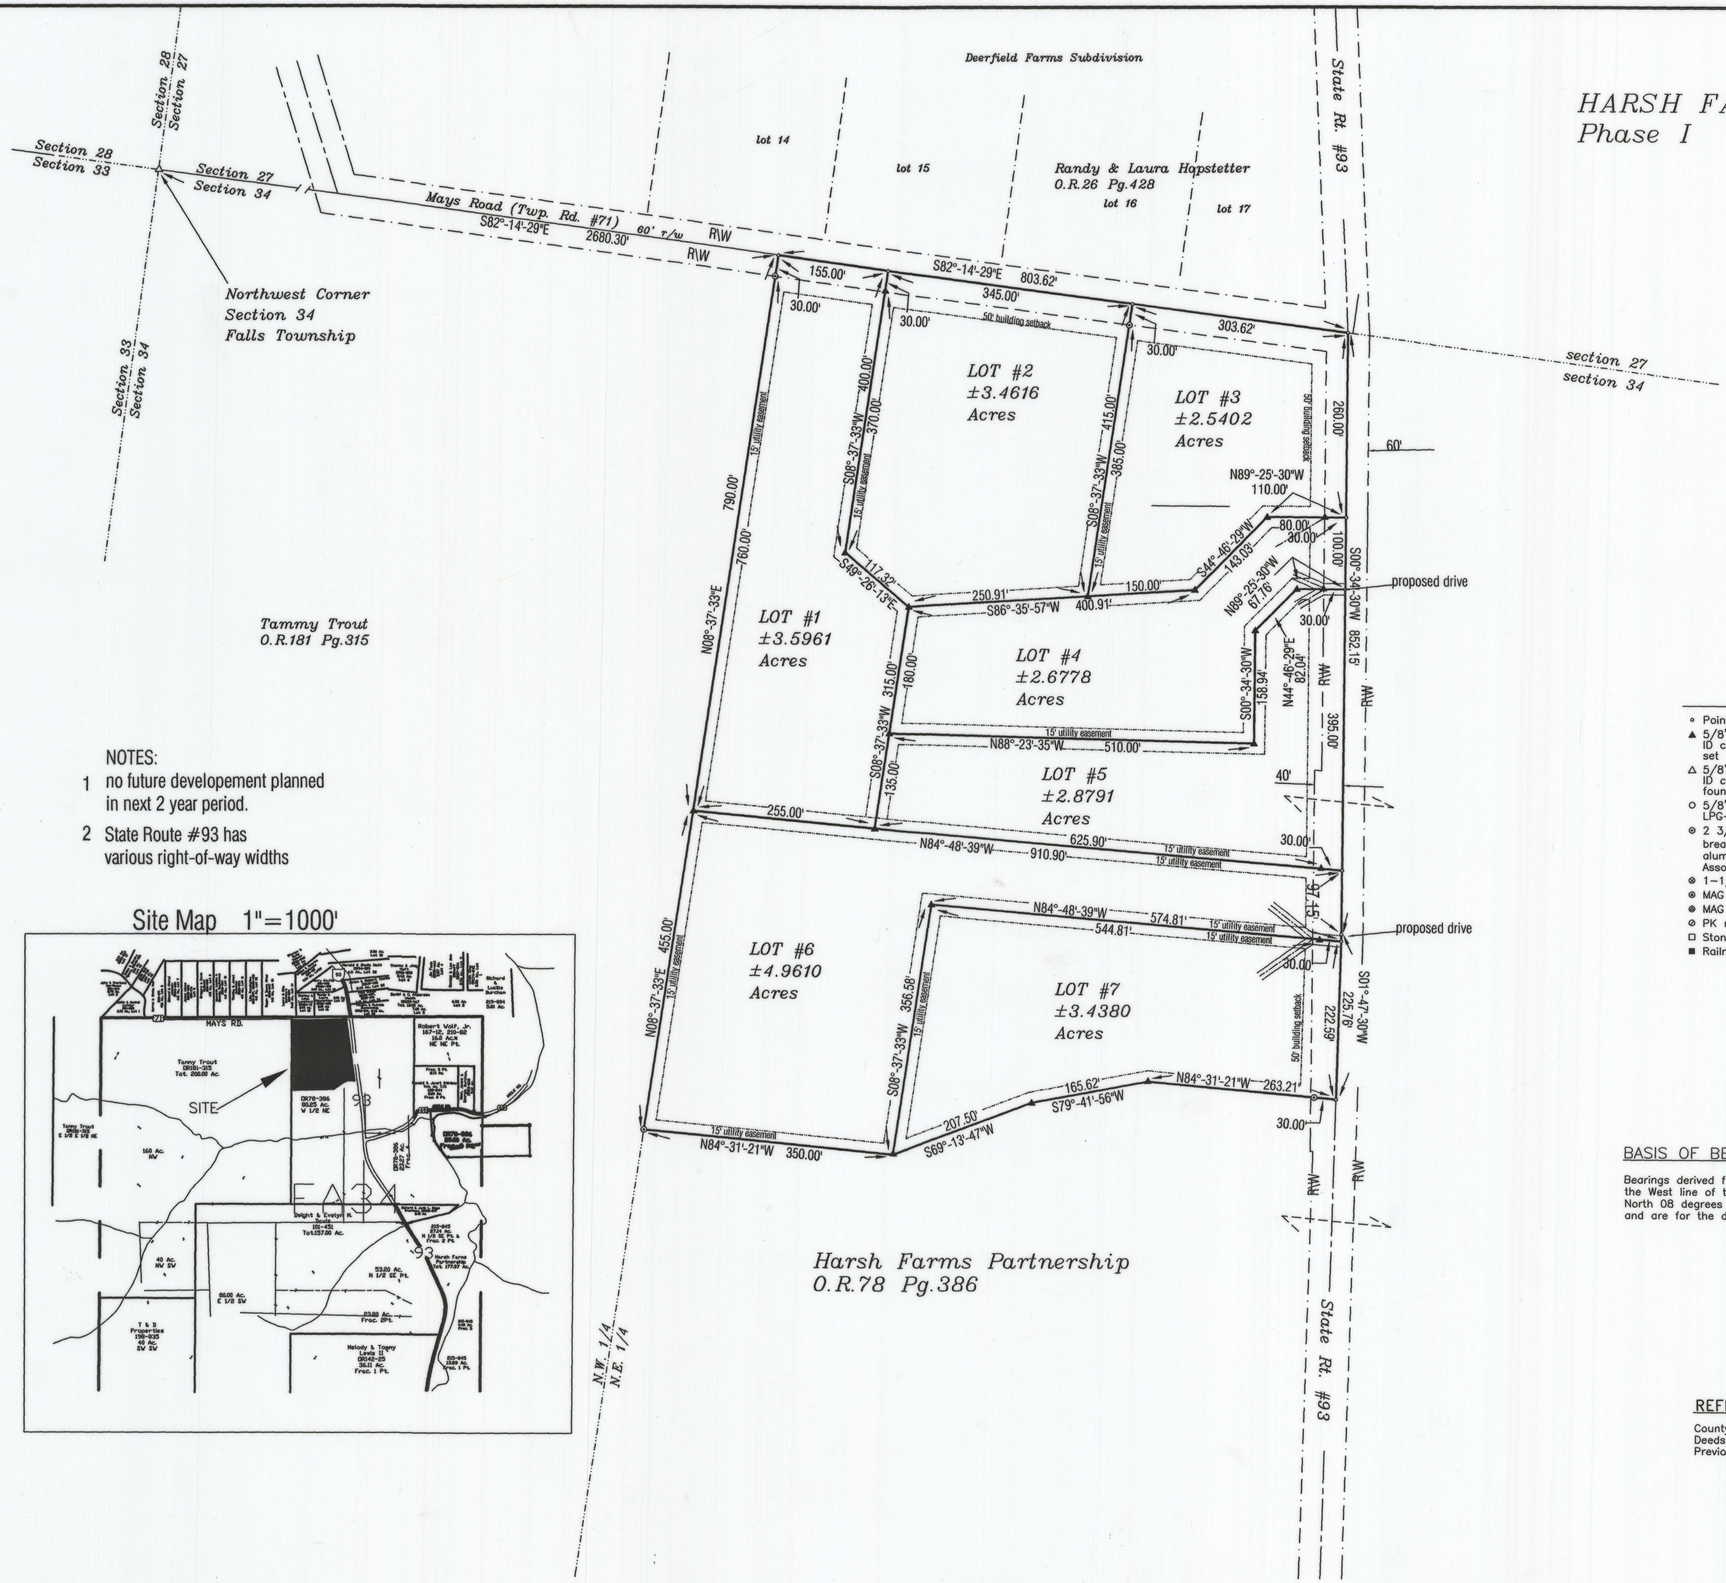

NOTES:

1 no future developement planned in next 2 year period.

2 State Route #93 has various right-of-way widths

Site Map 1"=1000'

LEGEND

- ∘ Point
- ▲ 5/8" iron pin with 1-1/4" plastic ID cap stamped SEYMOUR & ASSOC. set
- △ 5/8" iron pin with 1-1/4" plastic ID cap stamped SEYMOUR & ASSOC. found
- ○ 5/8" iron pin with ID cap stamped LPG-6344 found
- ⊗ 2 3/8" x 33 1/2" Berntsen #A2BR30 break-off monument with 3 1/4" aluminum cap stamped Seymour & Associates 6044 (set)
- ⊗ 1-1/2" iron pipe found
- ⊕ MAG nail set
- ⊕ MAG nail found
- ⊘ PK nail found
- □ Stone found
- ■ Railroad spike found

0 50 100
SCALE:
1" = 100'

BASIS OF BEARINGS:

Bearings derived from monumentation found on the West line of the Northeast Quarter as bearing North 08 degrees 37 minutes 33 seconds East and are for the determination of angles only.

REFERENCES:

County tax maps
Deeds as noted
Previous surveys

Seymour & Associates
6190 West Hunter Street
Logan, Ohio 43138
PHONE: 740-385-4379
FAX: 740-385-9954
email: seyassoc@hotmail.com
SURVEYING
ENGINEERING
STATE OF OHIO
GEORGE F. SEYMOUR
S-6044
REGISTERED
SURVEYOR

PLAT OF SURVEY

Being A Part Of The Northeast Quarter Of Section 34, Township 14, North; Range 17, West
Of The Congress Lands East Of The Scioto River, Falls Township, Hocking County, State Of Ohio

Harsh Farms Subdivision Phase I

REVISIONS

JOB NO.	DRAWN BY	DATE
F34031	S.B.W.	9/10/03

SHEET 1/2