MARFIELD SUBDIVISION

LOCATED IN THE NORTHWEST QUARTER OF THE NORTHEAST QUARTER OF SECTION 15
FALLS TOWNSHIP, T-14, R-17, HOCKING COUNTY, OHIO

OWNER: GEORGE A. MARA AND CHARLOTTE J. MARA - 909 WARNER AVE., LOGAN, OHIO 43138
DEVELOPER: GEORGE A. MARA AND CHARLOTTE J. MARA - 909 WARNER AVE. LOGAN OHIO 43138
SURVEYOR & ENGINEER: GEORGE A. MARA - 909 WARNER AVE. LOGAN OHIO 43138
STATEMENTS: SITUATED IN THE STATE OF OHIO, COUNTY OF HOCKING, TOWNSHIP OF FALLS, BEING PART OF THE NORTHWEST QUARTER OF THE NORTHEAST QUARTER OF SECTION NUMBER FIFTEEN (15), TOWNSHIP NUMBER FOURTEEN (14), RANGE NUMBER SEVENTEEN (17), AND BEING PART OF A 15.52 ACRE TRACT MORE OR LESS AS CONVEYED TO GEORGE A. MARA AND CHARLOTTE J. MARA BY DEED OF RECORD IN DEED BOOK 192 AT PAGE 156 AS RECORDED IN THE HOCKING COUNTY RECORDER'S OFFICE.

THE UNDERSIGNED GEORGE A. MARA AND CHARLOTTE J. MARA HEREBY CERTIFY THAT THE ATTACHED PLAT CORRECTLY REPRESENTS THEIR MARFIELD SUBDIVISION, A SUBDIVISION OF LOTS 1 TO 10 INCLUSIVE, AND DO HEREBY ACCEPT THIS PLAT OF SAME. ALL ROADS ARE DEDICATED FOR PUBLIC USE. THE UNDERSIGNED FURTHER AGREE THAT ANY USE OR IMPROVEMENTS MADE ON THE LAND SHALL BE IN CONFORMITY WITH ALL EXISTING VALID ZONING, PLATTING, HEALTH OR OTHER LAWFULL RULES AND REGULATIONS OF THE STATE OF OHIO, COUNTY OF HOCKING, AND CITY OF LOGAN FOR THE BENEFIT OF THEMSELVES AND ALL OTHER SUBSEQUENT OWNERS OR ASSIGNEES TAKING TITLE FROM, UNDER OR THROUGH THE UNDERSIGNED.

IN WITNESS THEREOF, GEORGE A. MARA AND CHARLOTTE J. MARA HAVE HERE UNTO SET THEIR HAND THIS 17TH DAY OF DEC., 1985

WITNESSES
John L. Haffke
Otto G. Shaw

OWNER
George A. Mara
GEORGE A. MARA
Charlotte J. Mara
CHARLOTTE J. MARA

STATE OF OHIO
COUNTY OF HOCKING
BEFORE ME A NOTARY PUBLIC IN AND FOR SAID COUNTY PERSONALLY CAME GEORGE A. MARA AND CHARLOTTE J. MARA WHO ACKNOWLEDGED THE SIGNING OF THE FOREGOING INSTRUMENT TO BE THEIR VOLUNTARY ACT AND DEED.
IN WITNESS WHEREOF I HAVE HERE UNTO SET MY HAND AND AFFIXED MY OFFICIAL SEAL THIS 17TH DAY OF DECEMBER 1985

John L. Haffke
NOTARY PUBLIC

HOCKING
COUNTY

MY COMMISSION EXPIRES JUNE 24, 1988

SURVEYORS STATEMENT: I HEREBY CERTIFY THAT AN ACTUAL SURVEY WAS MADE UNDER MY SUPERVISION OF THE PREMISES SHOWN HEREON ON THE DAY OF 19 ; THAT THE PLAT IS A CORRECT REPRESENTATION OF THE PREMISES AS DETERMINED BY SAID SURVEY. I FURTHER CERTIFY THAT THERE ARE NO ENCROACHMENTS EITHER WAY ACROSS ANY BOUNDARY LINE OF THE PREMISES AS SHOWN HEREON. DIMENSIONS ON CURVES ARE ARC MEASUREMENTS.

George A. Mara
REGISTERED SURVEYOR NO 5508
DATE: 12-1-85

APPROVALS

APPROVED THIS 9TH DAY OF JAN., 1986 BY [illegible]
LOGAN CITY PLANNING COMMISSION

APPROVED THIS 8TH DAY OF JAN., 1986 BY William R. Shaw
HOCKING COUNTY ENGINEER

APPROVED THIS 6TH DAY OF JAN., 1986 BY Raymond Hill
HOCKING COUNTY SANITARIAN

APPROVED THIS 10TH DAY OF JAN., 1986

BY Robert E. Laubenmaier
Louis E. Faulkner
Carl W. Finch
HOCKING COUNTY COMMISSIONERS

TRANSFERED ON TAX DUPLICATE THIS 16TH DAY OF JAN., 1986

BY Leonard A. Myers
HOCKING COUNTY AUDITOR

62179

FILED FOR RECORD THIS 16TH DAY OF JANUARY, 1986 AT 11:30 AM
RECORDED THIS 16TH DAY OF JANUARY, 1986, IN PLAT BOOK G, PAGE 45
FILE NO. 62179 FEE $28.60

BY Donna R. Leach
HOCKING COUNTY RECORDER

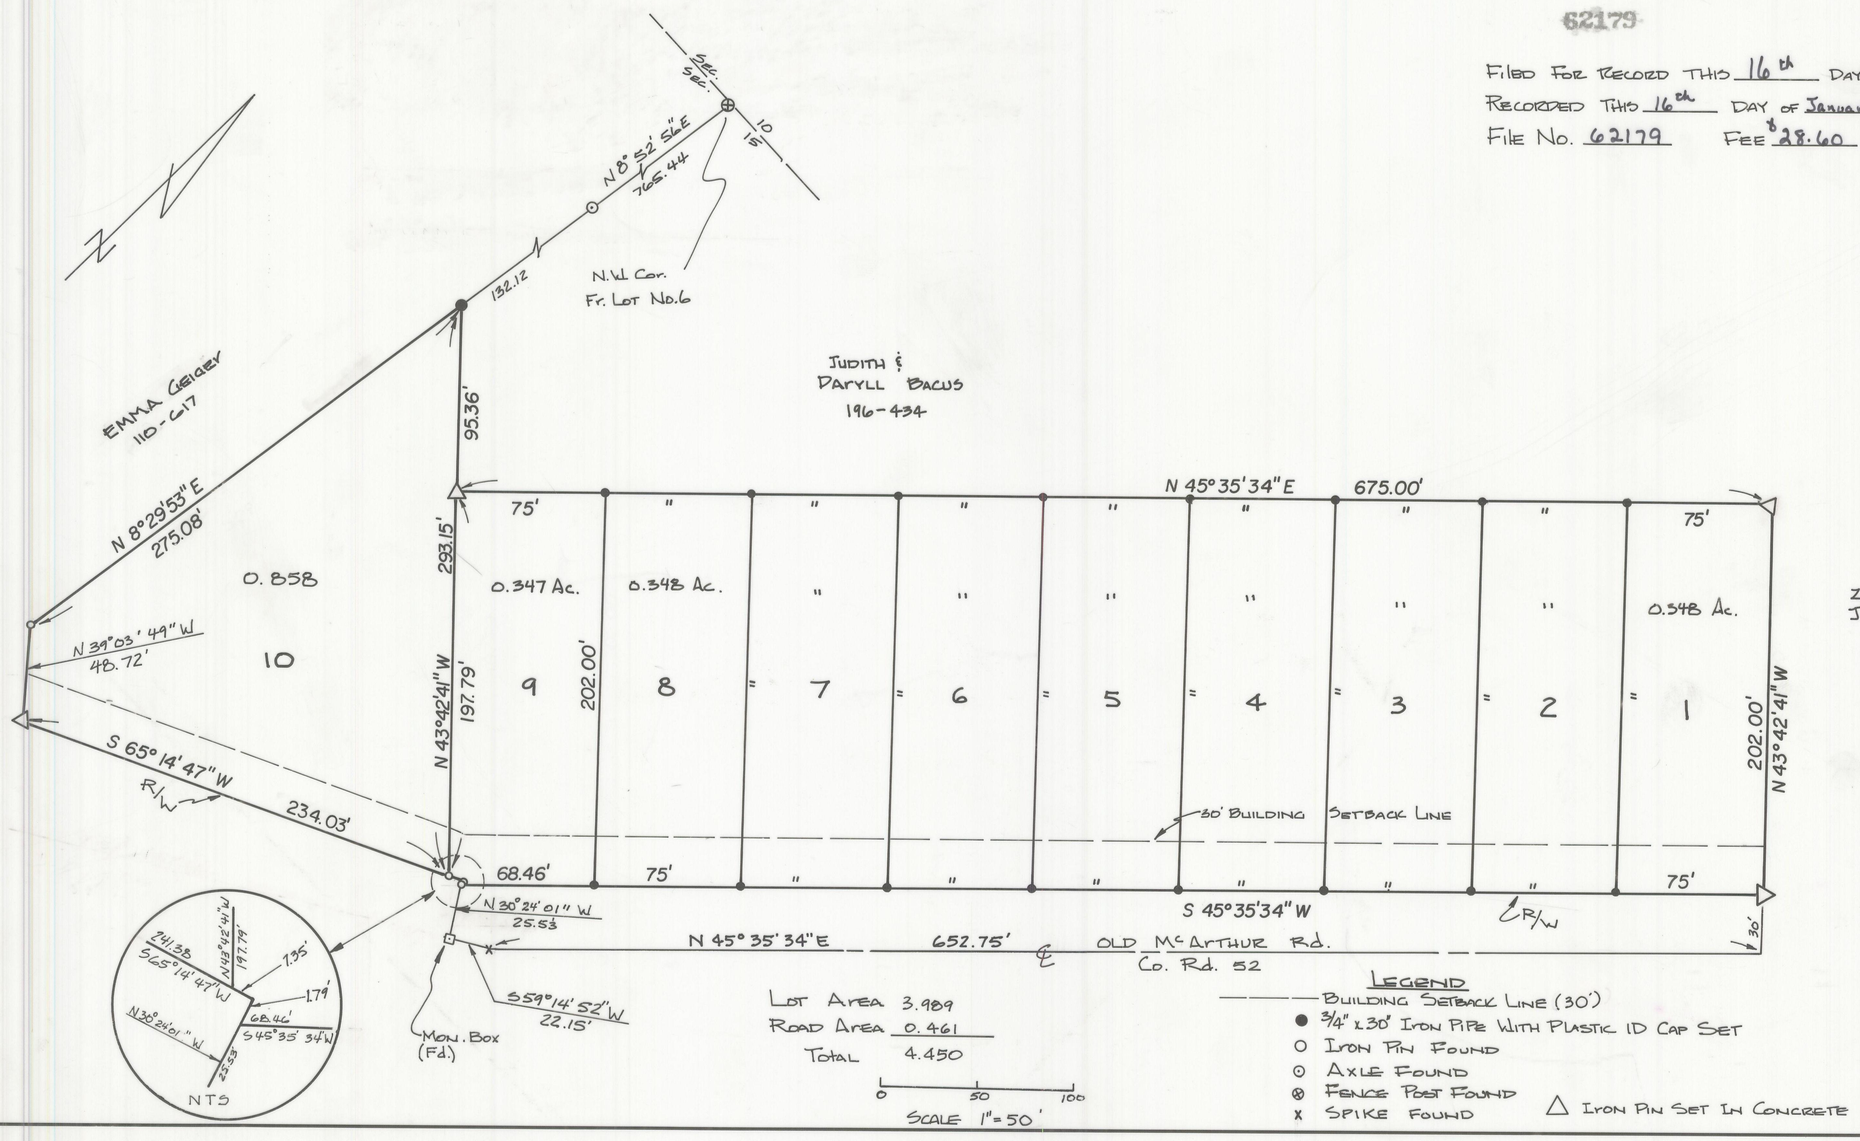

VICINITY MAP
SCALE: 1" = 2000'