Cab #1
188-B

REFERENCES:
DEEDS AS NOTED
COUNTY TAX MAPS
PREVIOUS SURVEYS
EXISTING MONUMENTS

NOTE:
BEARINGS DERIVED FROM PREVIOUS SURVEYS AND ARE FOR DETERMINATION OF ANGLES ONLY.

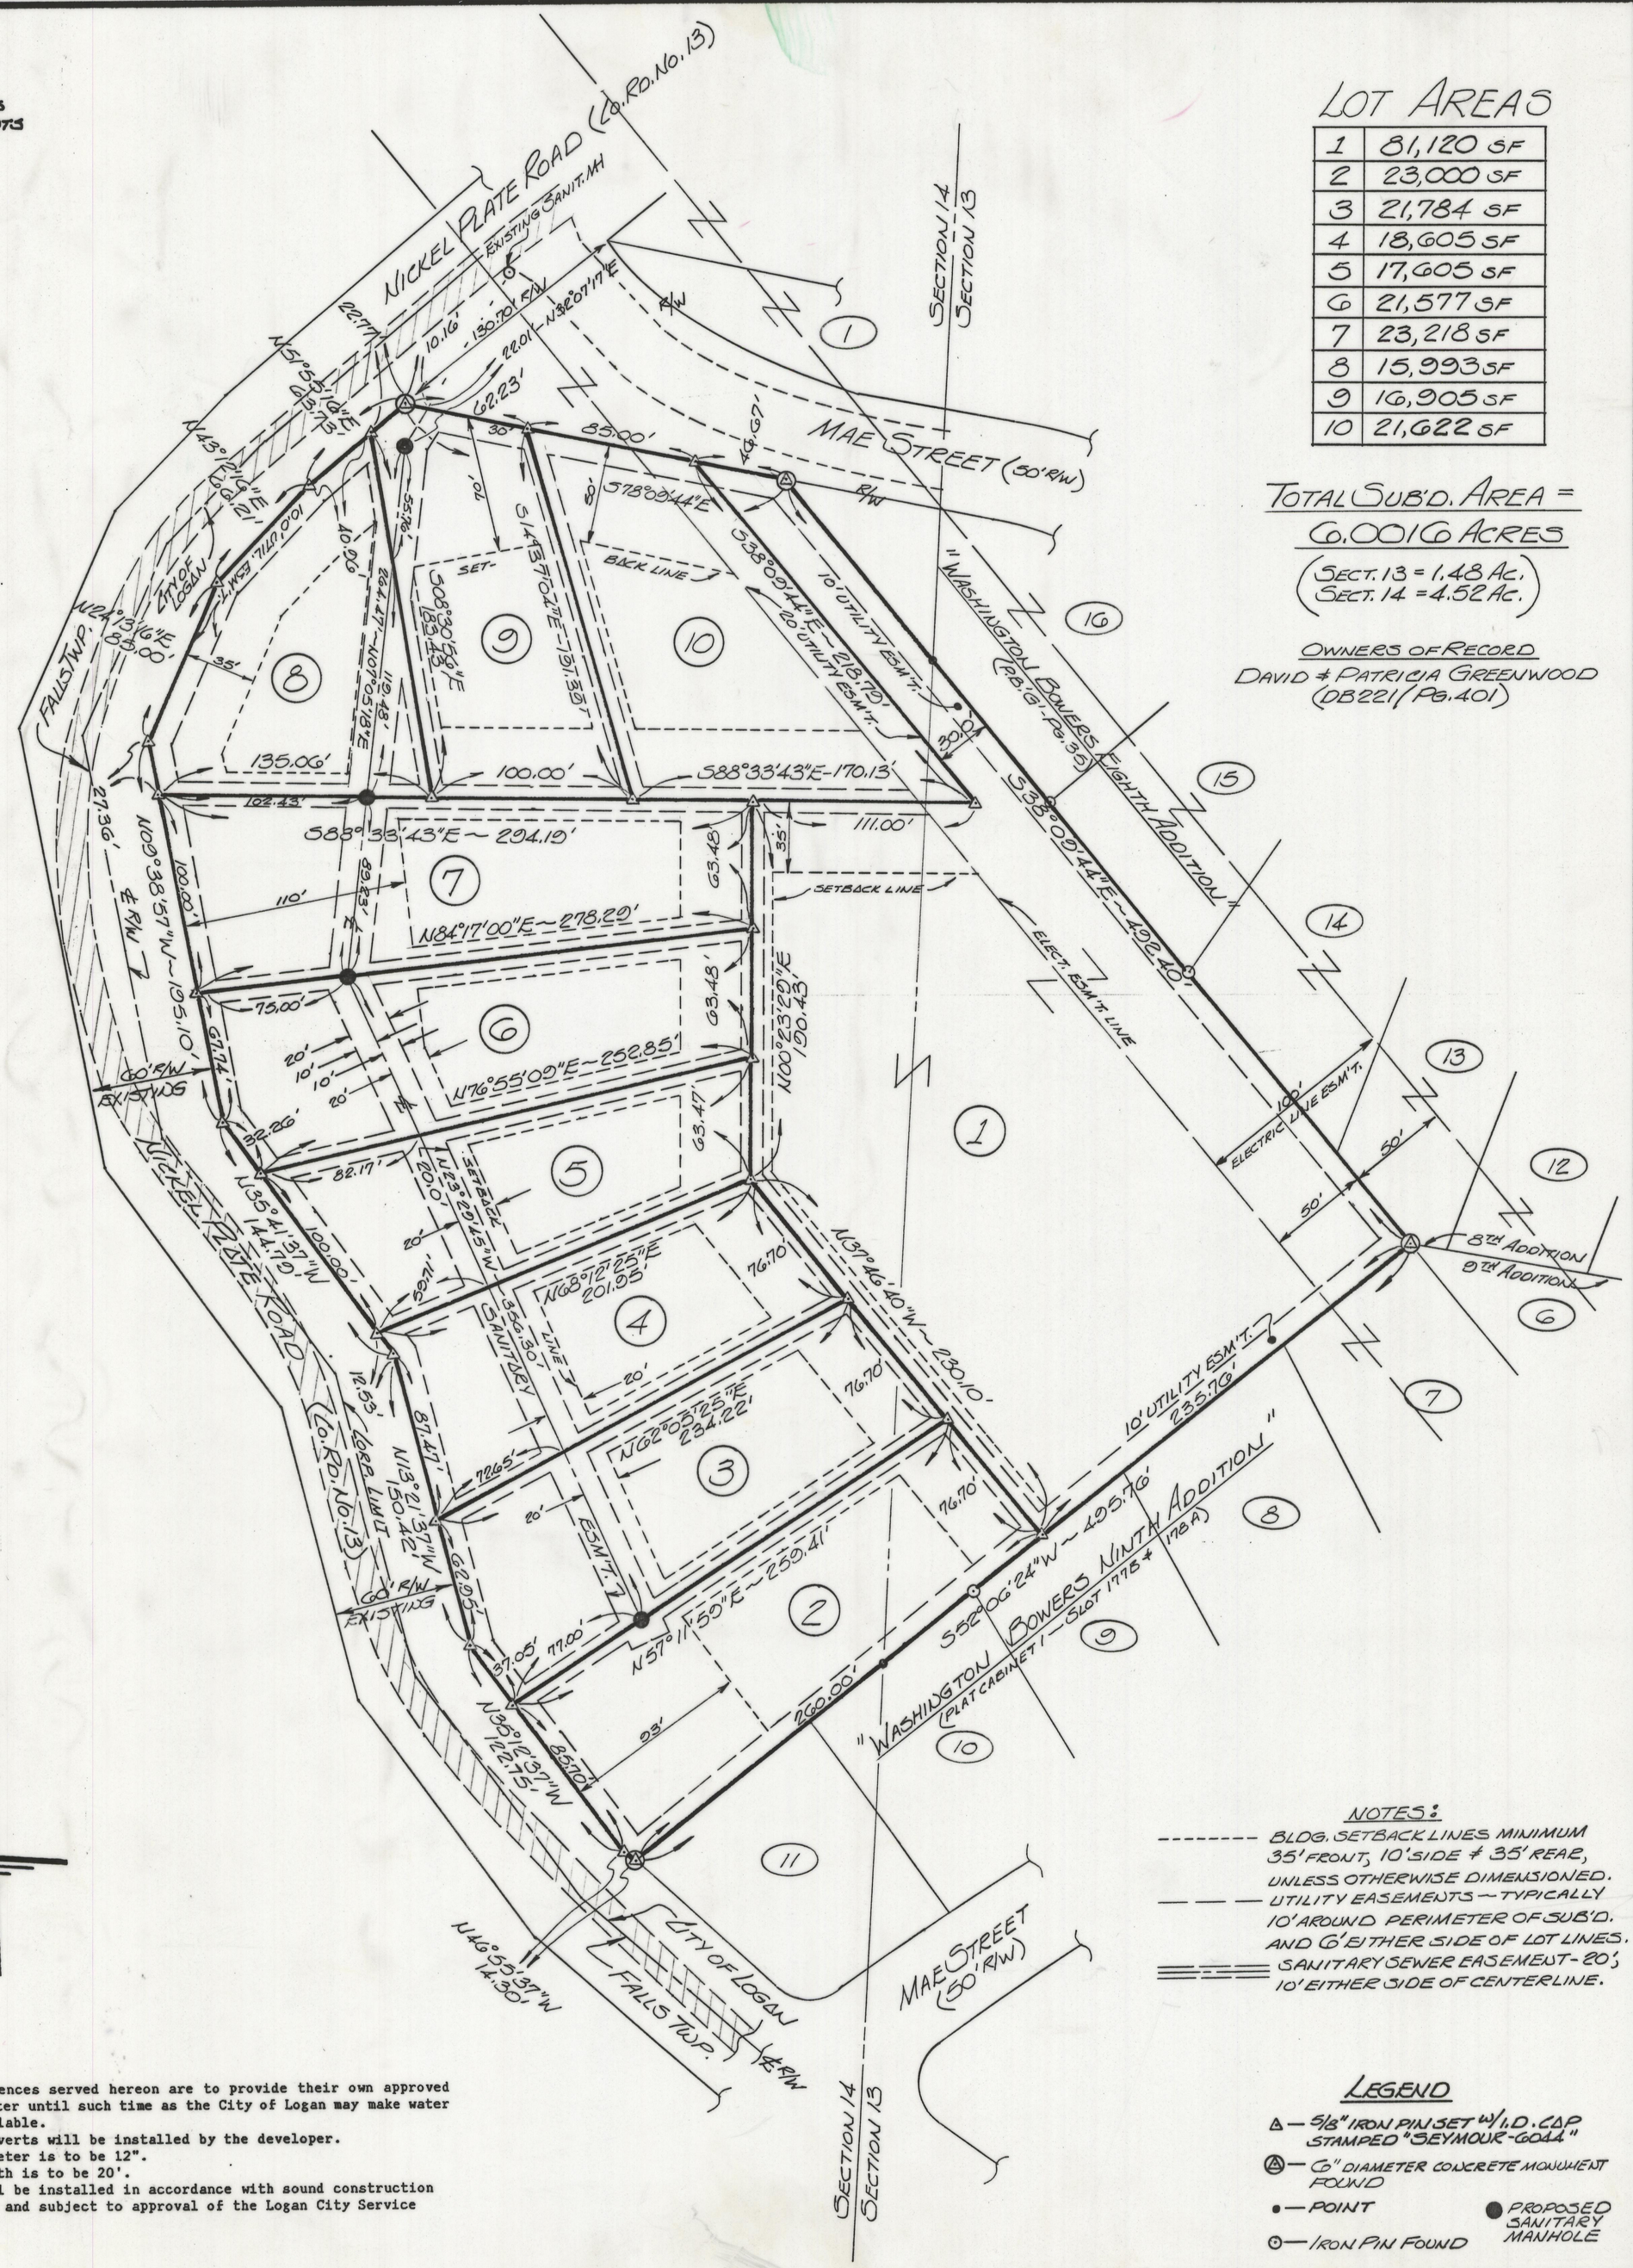

CONSTRUCTION NOTES:

1) All 10 residences served hereon are to provide their own approved source of water until such time as the City of Logan may make water service available.
2) Driveway culverts will be installed by the developer.
   Minimum diameter is to be 12".
   Minimum length is to be 20'.
   Culverts will be installed in accordance with sound construction techniques and subject to approval of the Logan City Service Director.

seymour & assoc. consultants
(614) - 385 - 4349
69 s. market
logan, ohio 43138

RECORD PLAT
OF
"MOCKING BIRD HILL ADDITION TO LOGAN"

revisions	job	drawn	date
	320221	SB	9/22/92

sheet 2/2