NUTTER SUBDIVISION

Situated in Green Township, Hocking County, Ohio; being part of the North half of Section 23 and part of Fractional Lot 4 of Section 24, both of Township 13, Range 16.

REFERENCES:

Tax maps
Deed descriptions
Previous surveys
Existing monumentation
Existing public roads

LEGEND

- ○ 5/8"x 30" iron pin with 1-1/4" plastic ID cap stamped LPG-6344 previously set
- ● 5/8"x 30" iron pin with 1-1/4" plastic ID cap stamped LPG-6344 set
- ▣ 5/8"x 30" iron pin with 1-1/4" plastic ID cap stamped LPG-6344 set in 6" diameter concrete
- ◘ 5/8"x 30" iron pin with 1-1/4" plastic ID cap stamped LPG-6344 previously set in 6" diameter concrete
- ▲ MAG nail set
- △ MAG nail previously set
- ◎ 5/8" iron pin found
- ✖ Point
- Utility easement (12' total width)
- 50' building setback line
- Section line
- R/W Road right of way - existing and proposed (30' off centerline)

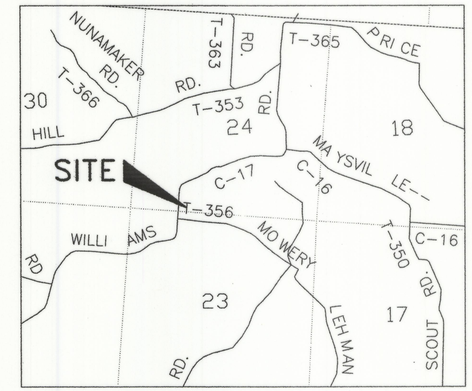

VICINITY MAP
1" = 2000'

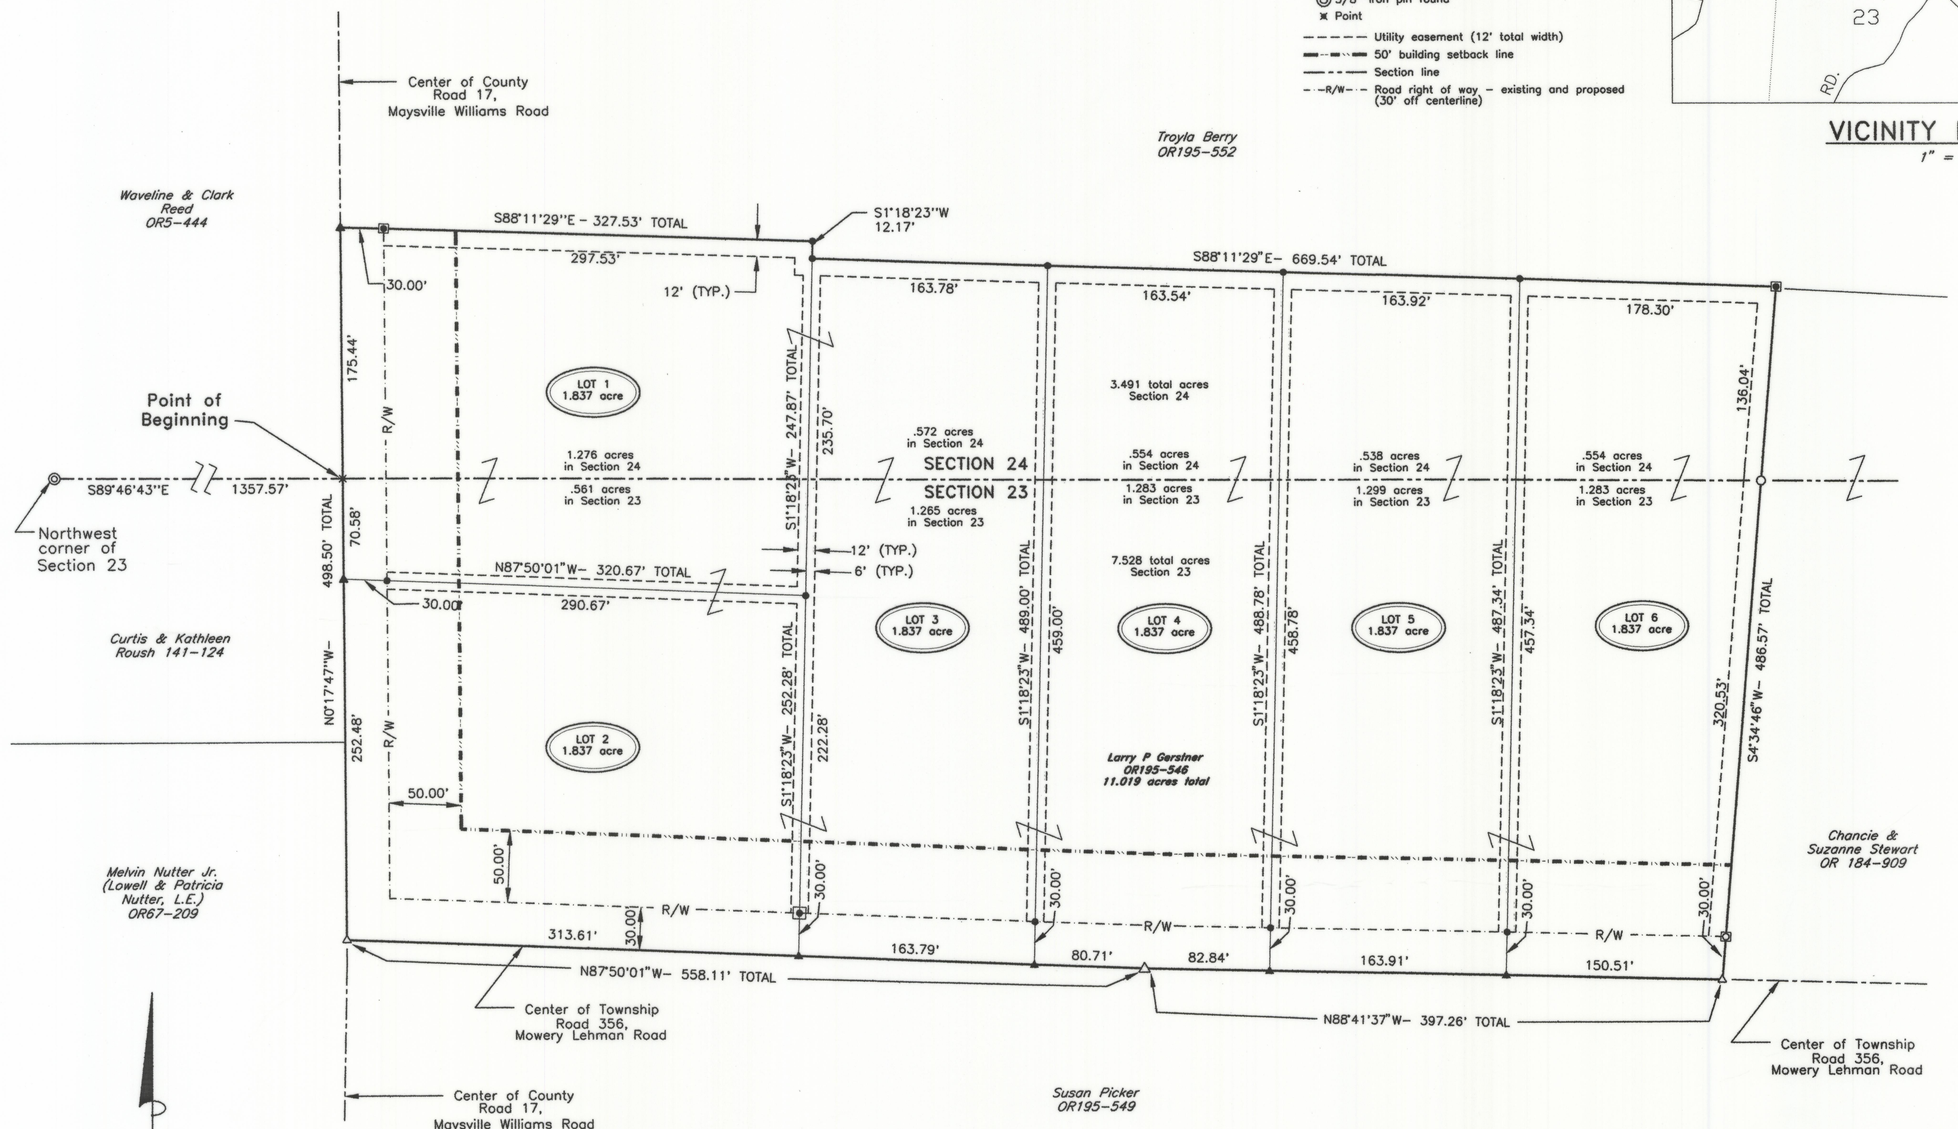

REFERENCE BEARING:
The North line of Section 23 as South 89 degrees 46 minutes 43 seconds East. Bearings are based upon an assumed meridian and are to denote angles only.

LARRY P. GERSTNER
ENGINEERING & SURVEYING
9 East Second Street, Suite A, Logan, Ohio 43138
(740) 385-4260

NUTTER SUBDIVISION
MOWERY LEHMAN ROAD
LOGAN, OHIO
SUBDIVISION PLAT

STATE OF OHIO LARRY P. GERSTNER S-6344 REGISTERED PROFESSIONAL SURVEYOR

Larry P. Gerstner
Larry P. Gerstner
Ohio P.S. #6344

SCALE: 1" = 100'

REVISIONS
7/31/01

JOB NO:	DRAWN BY:	DATE:
2001H	EMA	6-8-01

SHEET 1/2