CENTERLINE SURVEY PLAT
STATE ROUTE 33 SECTION 10.50
HOCKING COUNTY, OHIO
FALLS TWP., GREEN TWP.
T-14-N, R-17-W, T-13-N, R-16-W
CONGRESS LANDS, OHIO COMPANY PURCHASE

FED. RD. DIVISION	STATE	PROJECT	
2	OHIO		

HOCKING COUNTY
HOC-33-10.50
LIMITED ACCESS

1/32

SURVEYOR'S SEAL

I hereby certify that this plat is a true delineation of a survey made for the Ohio Department of Highways in 1965 by Louis Berger and Associates.
Signed: Bernard F. Luby
Registered Surveyor No. 4952
Date: June 16, 1966

LIMITED ACCESS

This improvement has been declared a limited access highway from station to station by action of the Director of Highways, and recorded in Volume 50, Page 366, of the Director's Journal pursuant to law
Signed: _____
Division Deputy Director
Date: _____

Date Received: 4/18 1968
Date Recorded: 4/18 1968
Book E Page 16
Signed Esther Carpenter
County Recorder
Date _____

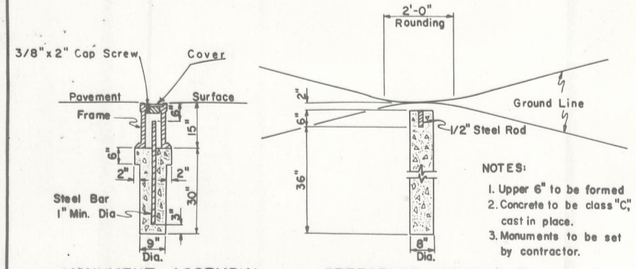

MONUMENT ASSEMBLY SECTION

REFERENCE MONUMENT SECTION

0 400 800 1200
SCALE IN FEET

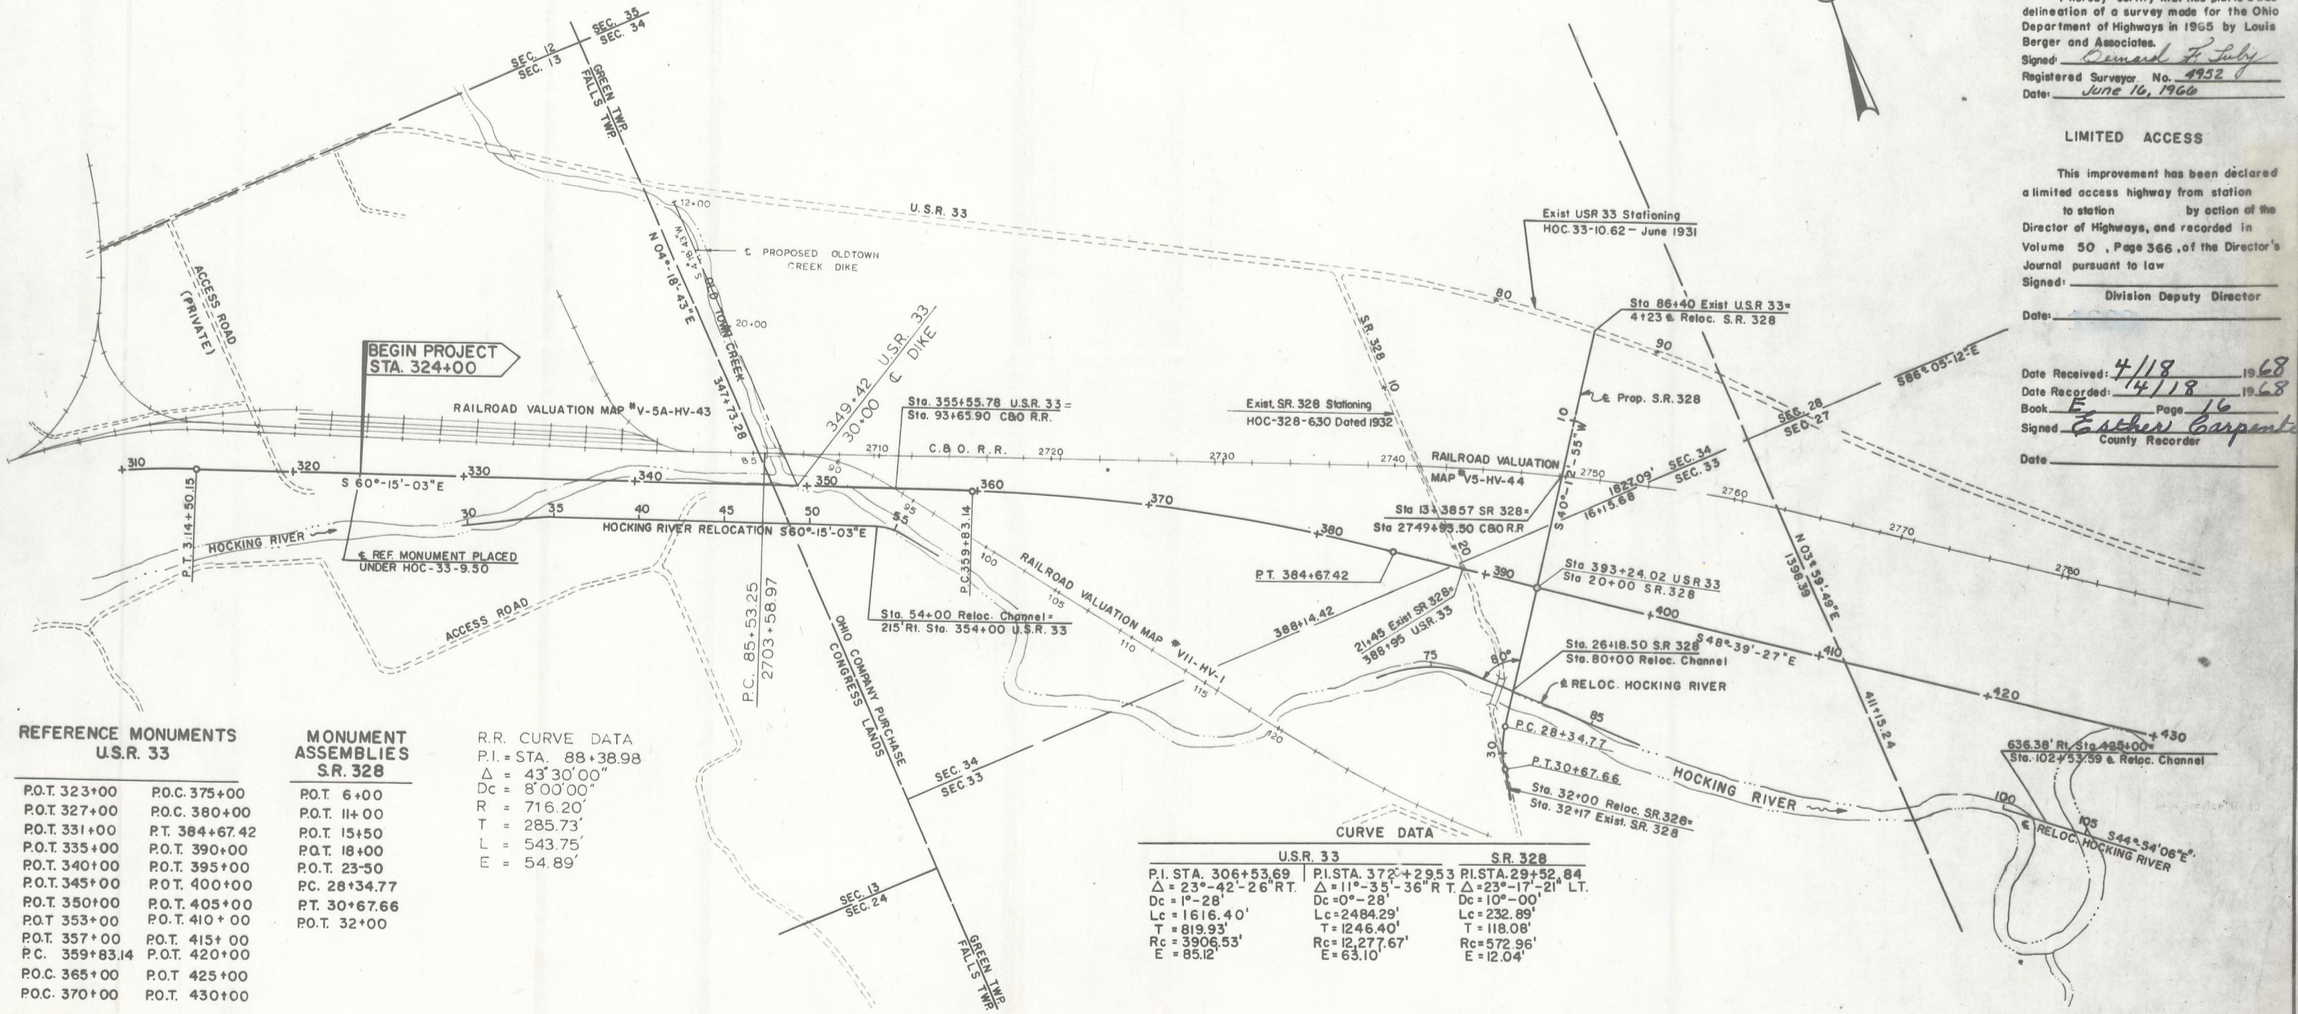

REFERENCE MONUMENTS U.S.R. 33

P.O.T. 323+00	P.O.C. 375+00
P.O.T. 327+00	P.O.C. 380+00
P.O.T. 331+00	P.T. 384+67.42
P.O.T. 335+00	P.O.T. 390+00
P.O.T. 340+00	P.O.T. 395+00
P.O.T. 345+00	P.O.T. 400+00
P.O.T. 350+00	P.O.T. 405+00
P.O.T 353+00	P.O.T. 410+00
P.O.T. 357+00	P.O.T. 415+00
P.C. 359+83.14	P.O.T. 420+00
P.O.C. 365+00	P.O.T. 425+00
P.O.C. 370+00	P.O.T. 430+00

MONUMENT ASSEMBLIES S.R. 328

P.O.T. 6+00
P.O.T. 11+00
P.O.T. 15+50
P.O.T. 18+00
P.O.T. 23+50
P.C. 28+34.77
P.T. 30+67.66
P.O.T. 32+00

R.R. CURVE DATA
P.I. = STA. 88+38.98
Δ = 43°30'00"
Dc = 8°00'00"
R = 716.20'
T = 285.73'
L = 543.75'
E = 54.89'

CURVE DATA

U.S.R. 33		S.R. 328
P.I. STA. 306+53.69	P.I. STA. 372+29.53	P.I. STA. 29+52.84
Δ = 23°-42'-26" RT.	Δ = 11°-35'-36" RT.	Δ = 23°-17'-21" LT.
Dc = 1°-28'	Dc = 0°-28'	Dc = 10°-00'
Lc = 1616.40'	Lc = 2484.29'	Lc = 232.89'
T = 819.93'	T = 1246.40'	T = 118.08'
Rc = 3906.53'	Rc = 12,277.67'	Rc = 572.96'
E = 85.12	E = 63.10'	E = 12.04'

CENTERLINE SURVEY PLAT