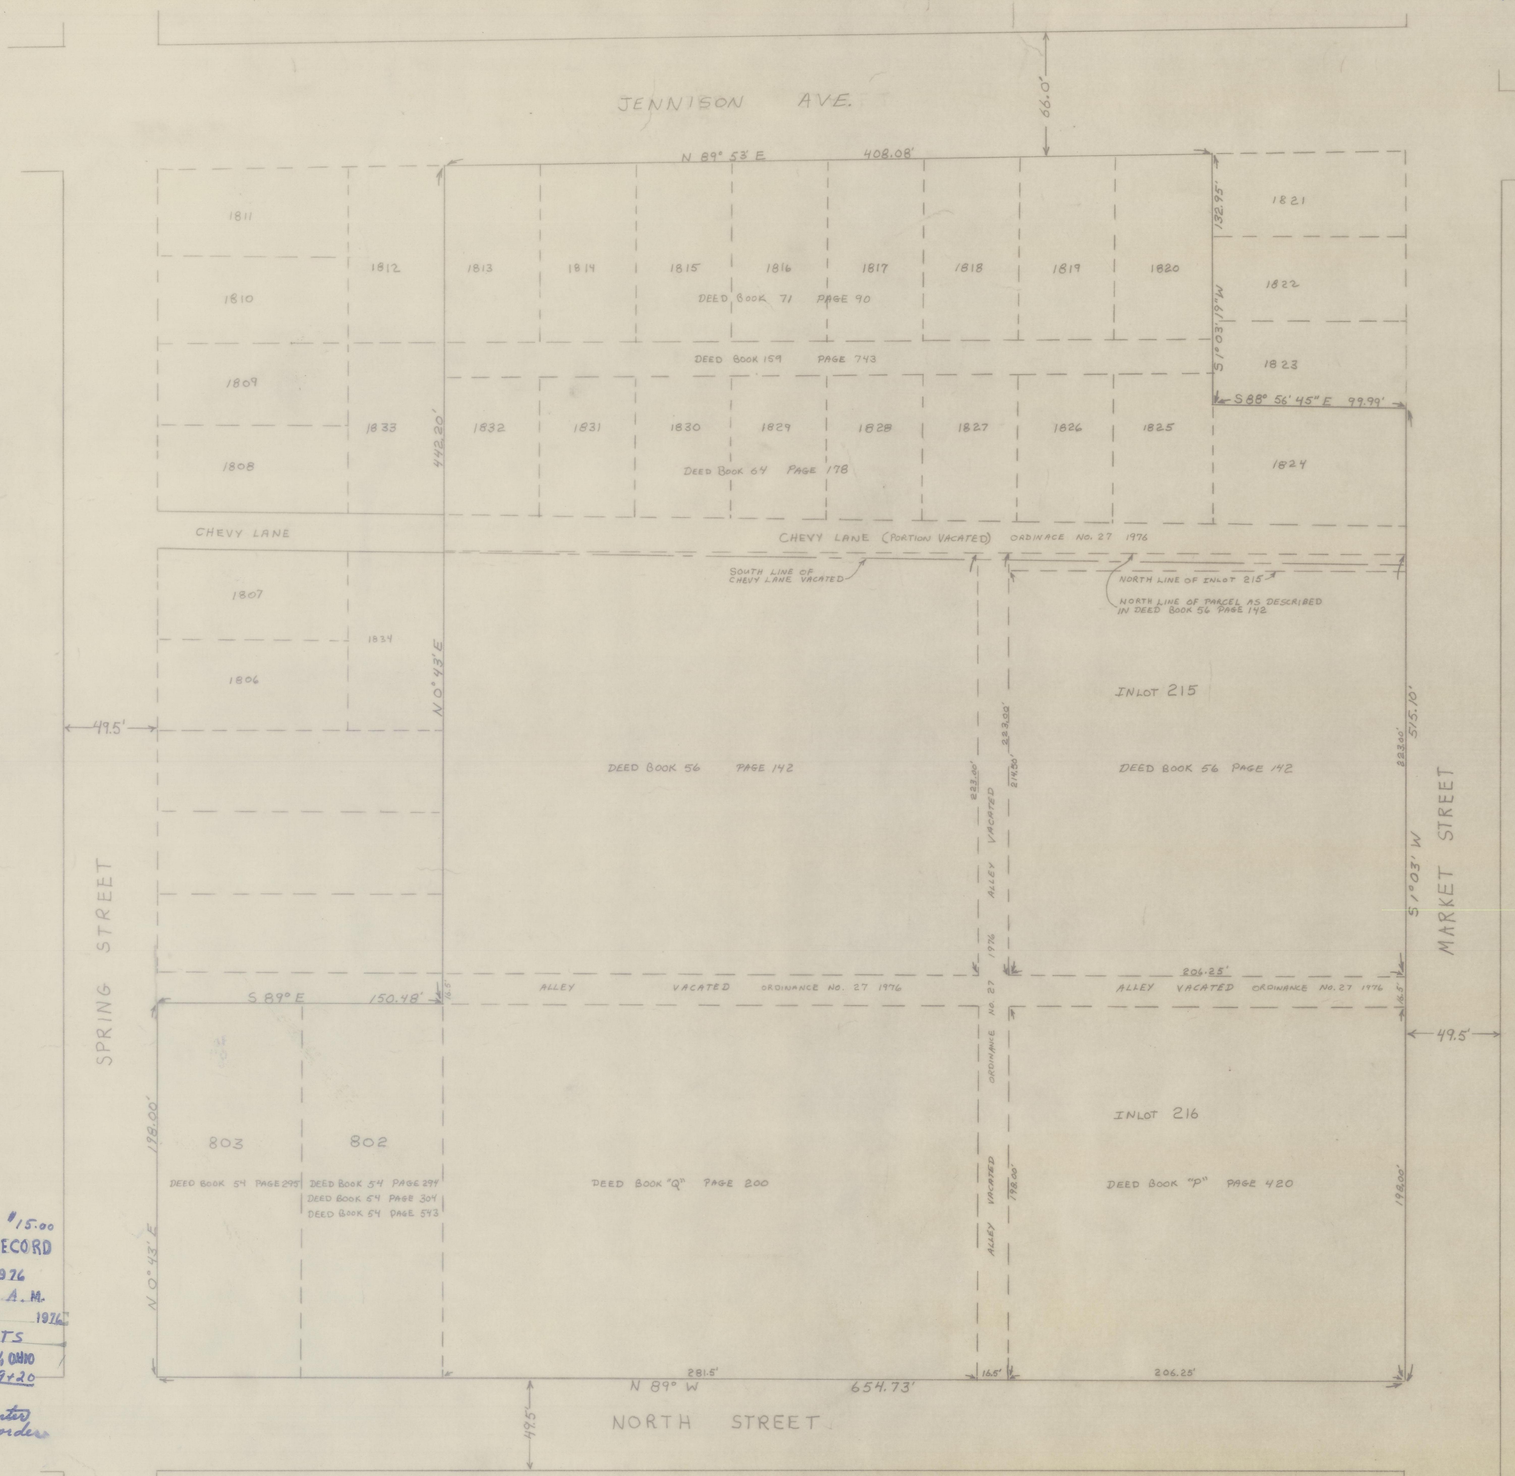

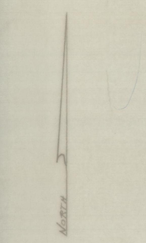

SCALE 1" = 40'

PLAT OF SCHOOL GROUND THAT IS OCCUPIED BY THE LOGAN HIGH SCHOOL AND ATHLETIC FIELD AND OWNED BY THE LOGAN CITY SCHOOL BOARD OF EDUCATION SITUATED IN THE CITY OF LOGAN, SECTION 11, T14N, R17W HOCKING COUNTY, STATE OF OHIO

I HEREBY CERTIFY THAT A PRELIMINARY SURVEY WAS MADE UNDER MY SUPERVISION OF THE PREMISES SHOWN HEREON ON THE 18TH DAY OF OCTOBER, 1976; THAT THE PLAT IS A CORRECT REPRESENTATION OF THE PREMISES AS DETERMINED BY SAID SURVEY AND BY THE DEED RECORDS IN THE HOCKING COUNTY RECORDERS OFFICE. I FURTHER CERTIFY THAT THERE ARE NO ENCROACHMENTS EITHER WAY ACROSS ANY BOUNDARY LINE OF THE PREMISES EXCEPT AS SHOWN HEREON. FOR MORTGAGE LOAN AND TITLE INSURANCE PURPOSES ONLY

SIGNED AT 9:30 AM THIS 25TH DAY OF OCTOBER 1976.

George F. Seymour
REGISTERED SURVEYOR No. 6044

#28018 $15.00
RECEIVED FOR RECORD
Nov. 19 1976
AT 10:15 O'CLOCK A. M.
RECORDED Nov. 19 1976
IN RECORD OF Plats
OF HOCKING COUNTY, OHIO
VOL. G PAGE 19+20
Esther Carpenter
Hocking Co. Recorder

albert Elick
Clerk of Council
City of Logan, Ohio

J. Page Backus
Service Safety Director
City of Logan Ohio

#28018 $15.00
RECEIVED FOR RECORD
Nov. 19 1976
AT 10:15 O'CLOCK A. M.
RECORDED Nov. 19 1976
IN RECORD OF Plats
OF HOCKING COUNTY, OHIO
VOL. G PAGE 19+20
Esther Carpenter
Hocking Co. Recorder

GEORGE F. SEYMOUR AND ASSC.
P.O. BOX 26 LOGAN, OHIO
385-4349

LOGAN HIGH SCHOOL PROPERTY

REV. NOV. 11, 1976