178-A

2/2

WASHINGTON BOWERS NINTH ADDITION

TO THE CITY OF LOGAN

0.27 ACRES SECTION 14.
1.541 ACRES IN MAE STREET R/W.

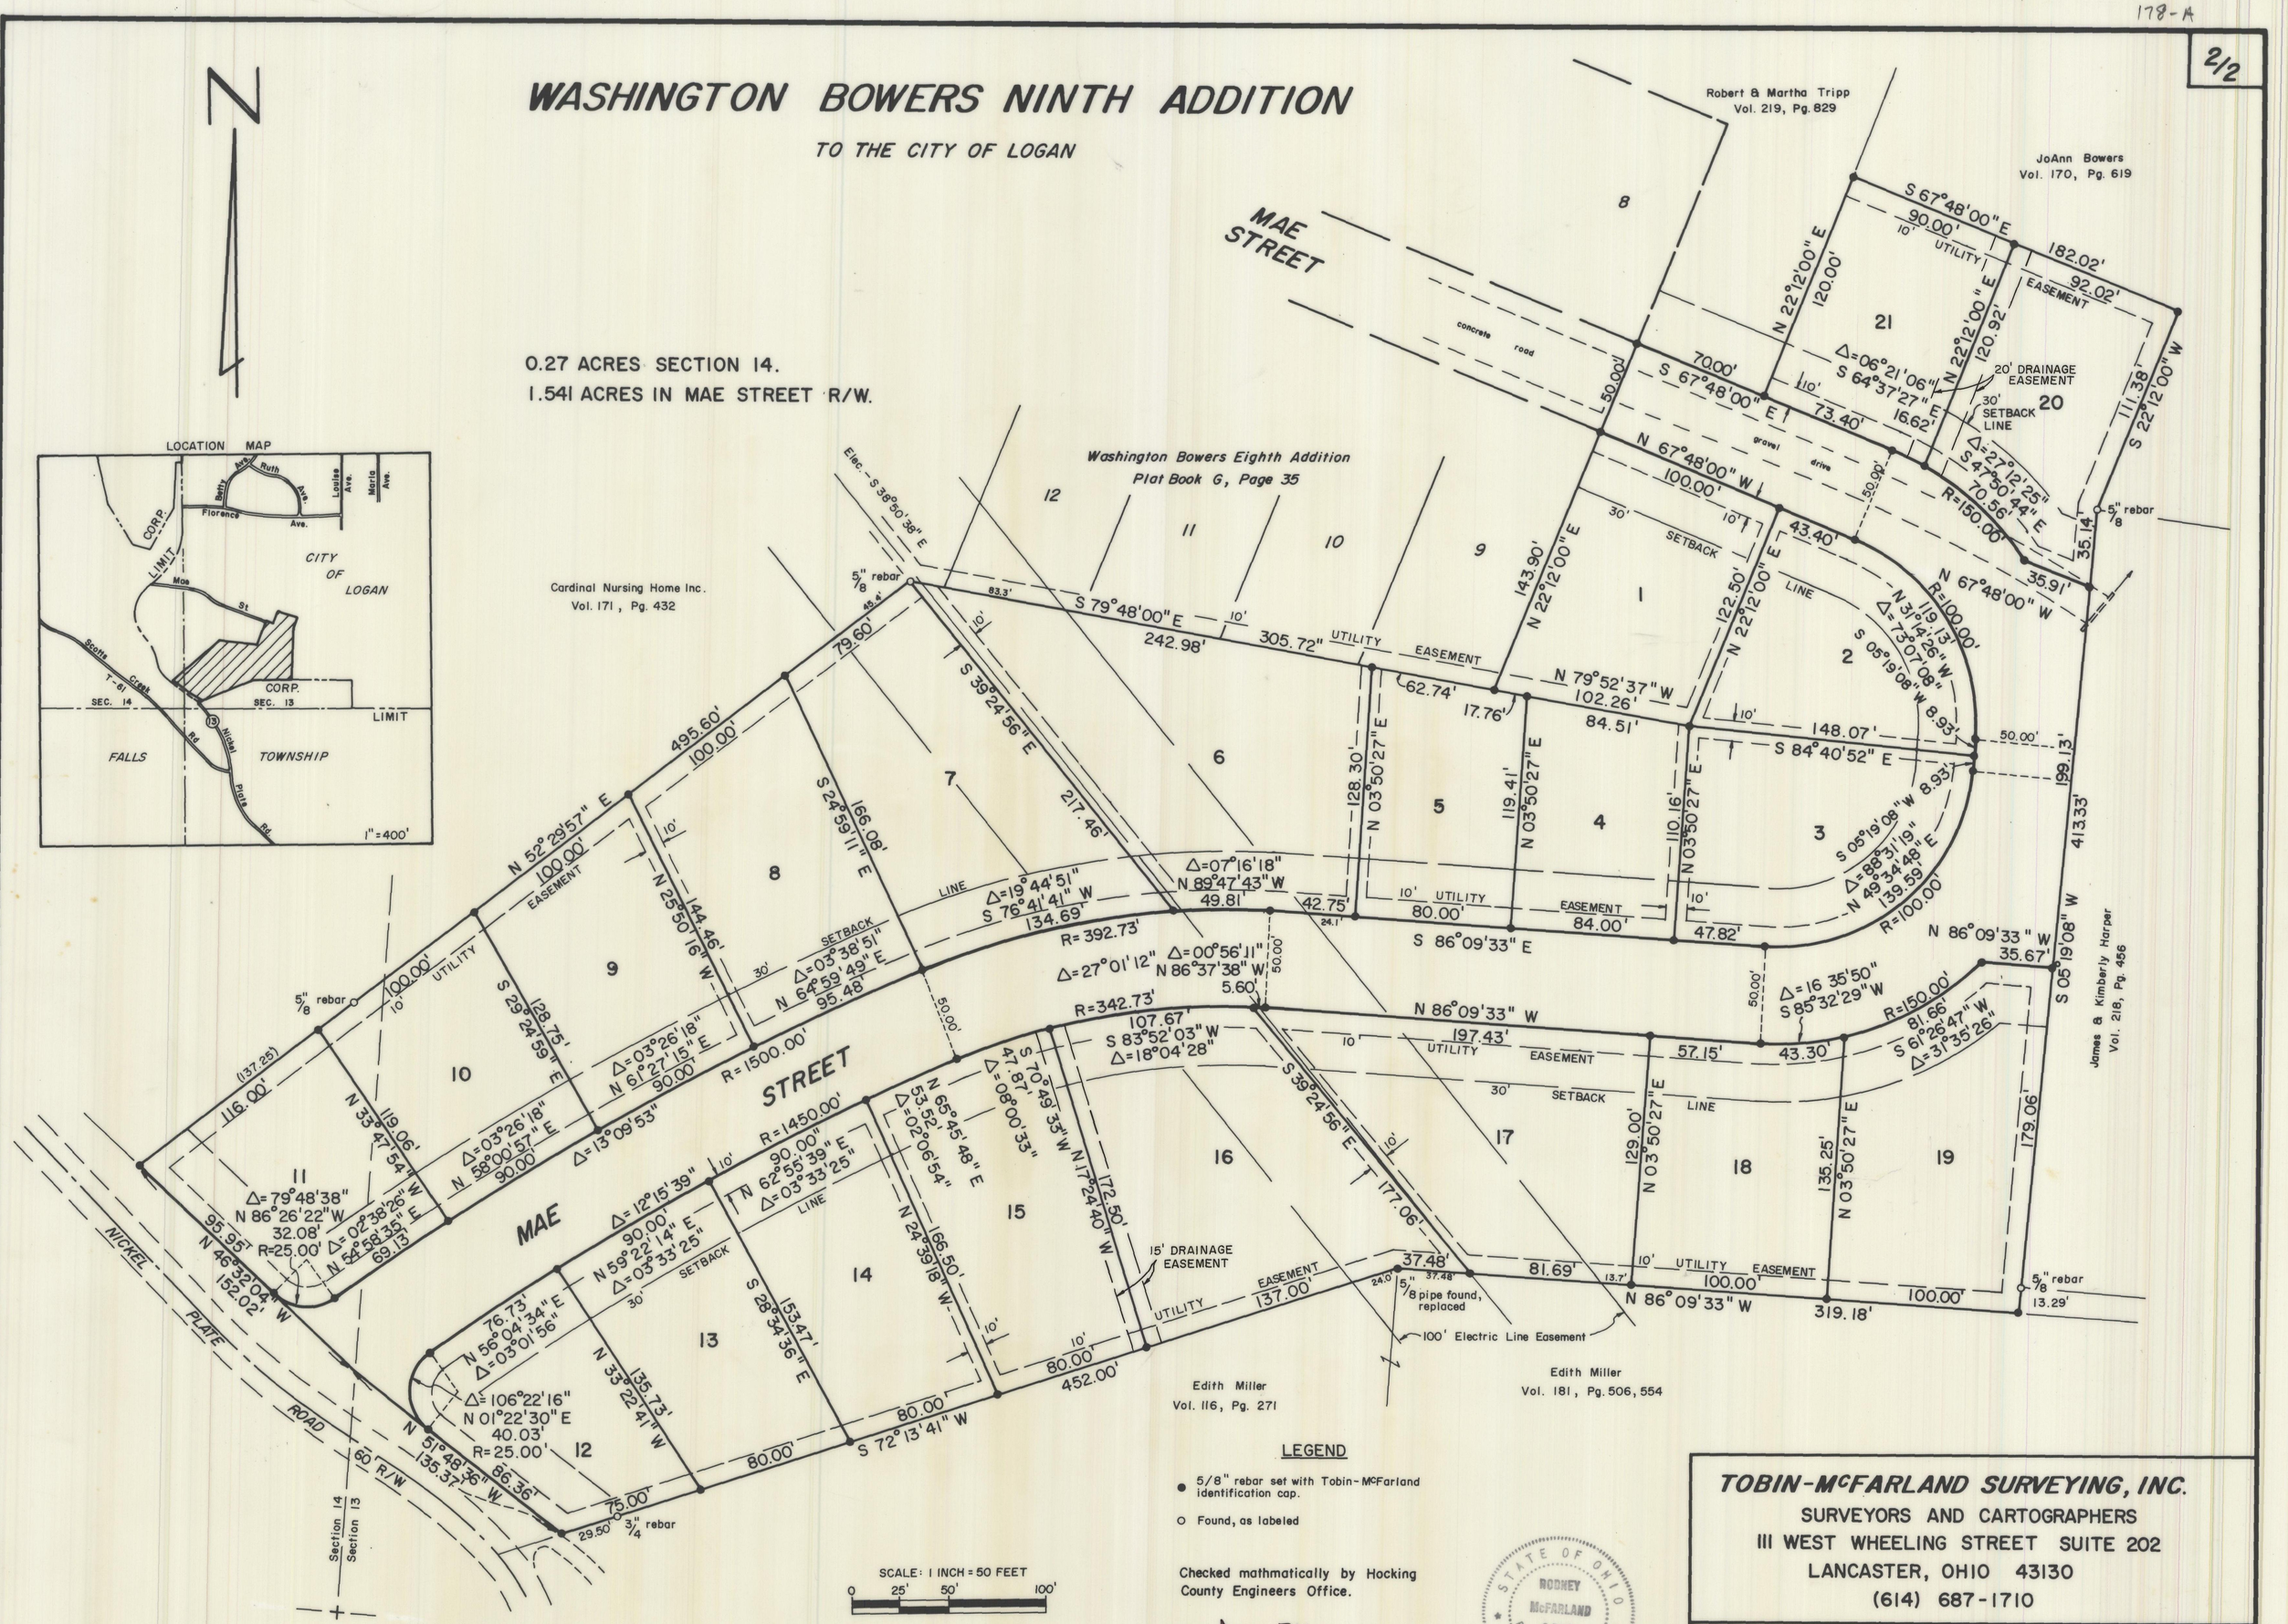

LEGEND

● 5/8" rebar set with Tobin-McFarland identification cap.

○ Found, as labeled

Checked mathmatically by Hocking County Engineers Office.

By: Du FN

Date: 1-6-92 199

STATE OF OHIO RODNEY McFARLAND 6416 REGISTERED SURVEYOR

TOBIN-McFARLAND SURVEYING, INC.
SURVEYORS AND CARTOGRAPHERS
111 WEST WHEELING STREET SUITE 202
LANCASTER, OHIO 43130
(614) 687-1710

DATE: NOVEMBER 18, 1991	DRAWN BY: R.N.M.	CHECKED BY: R.G.M.
SURVEYED BY: Rodney McFarland		P.S. NO. 6416