79

Gallagher and Friesner's Addition
TO LOGAN

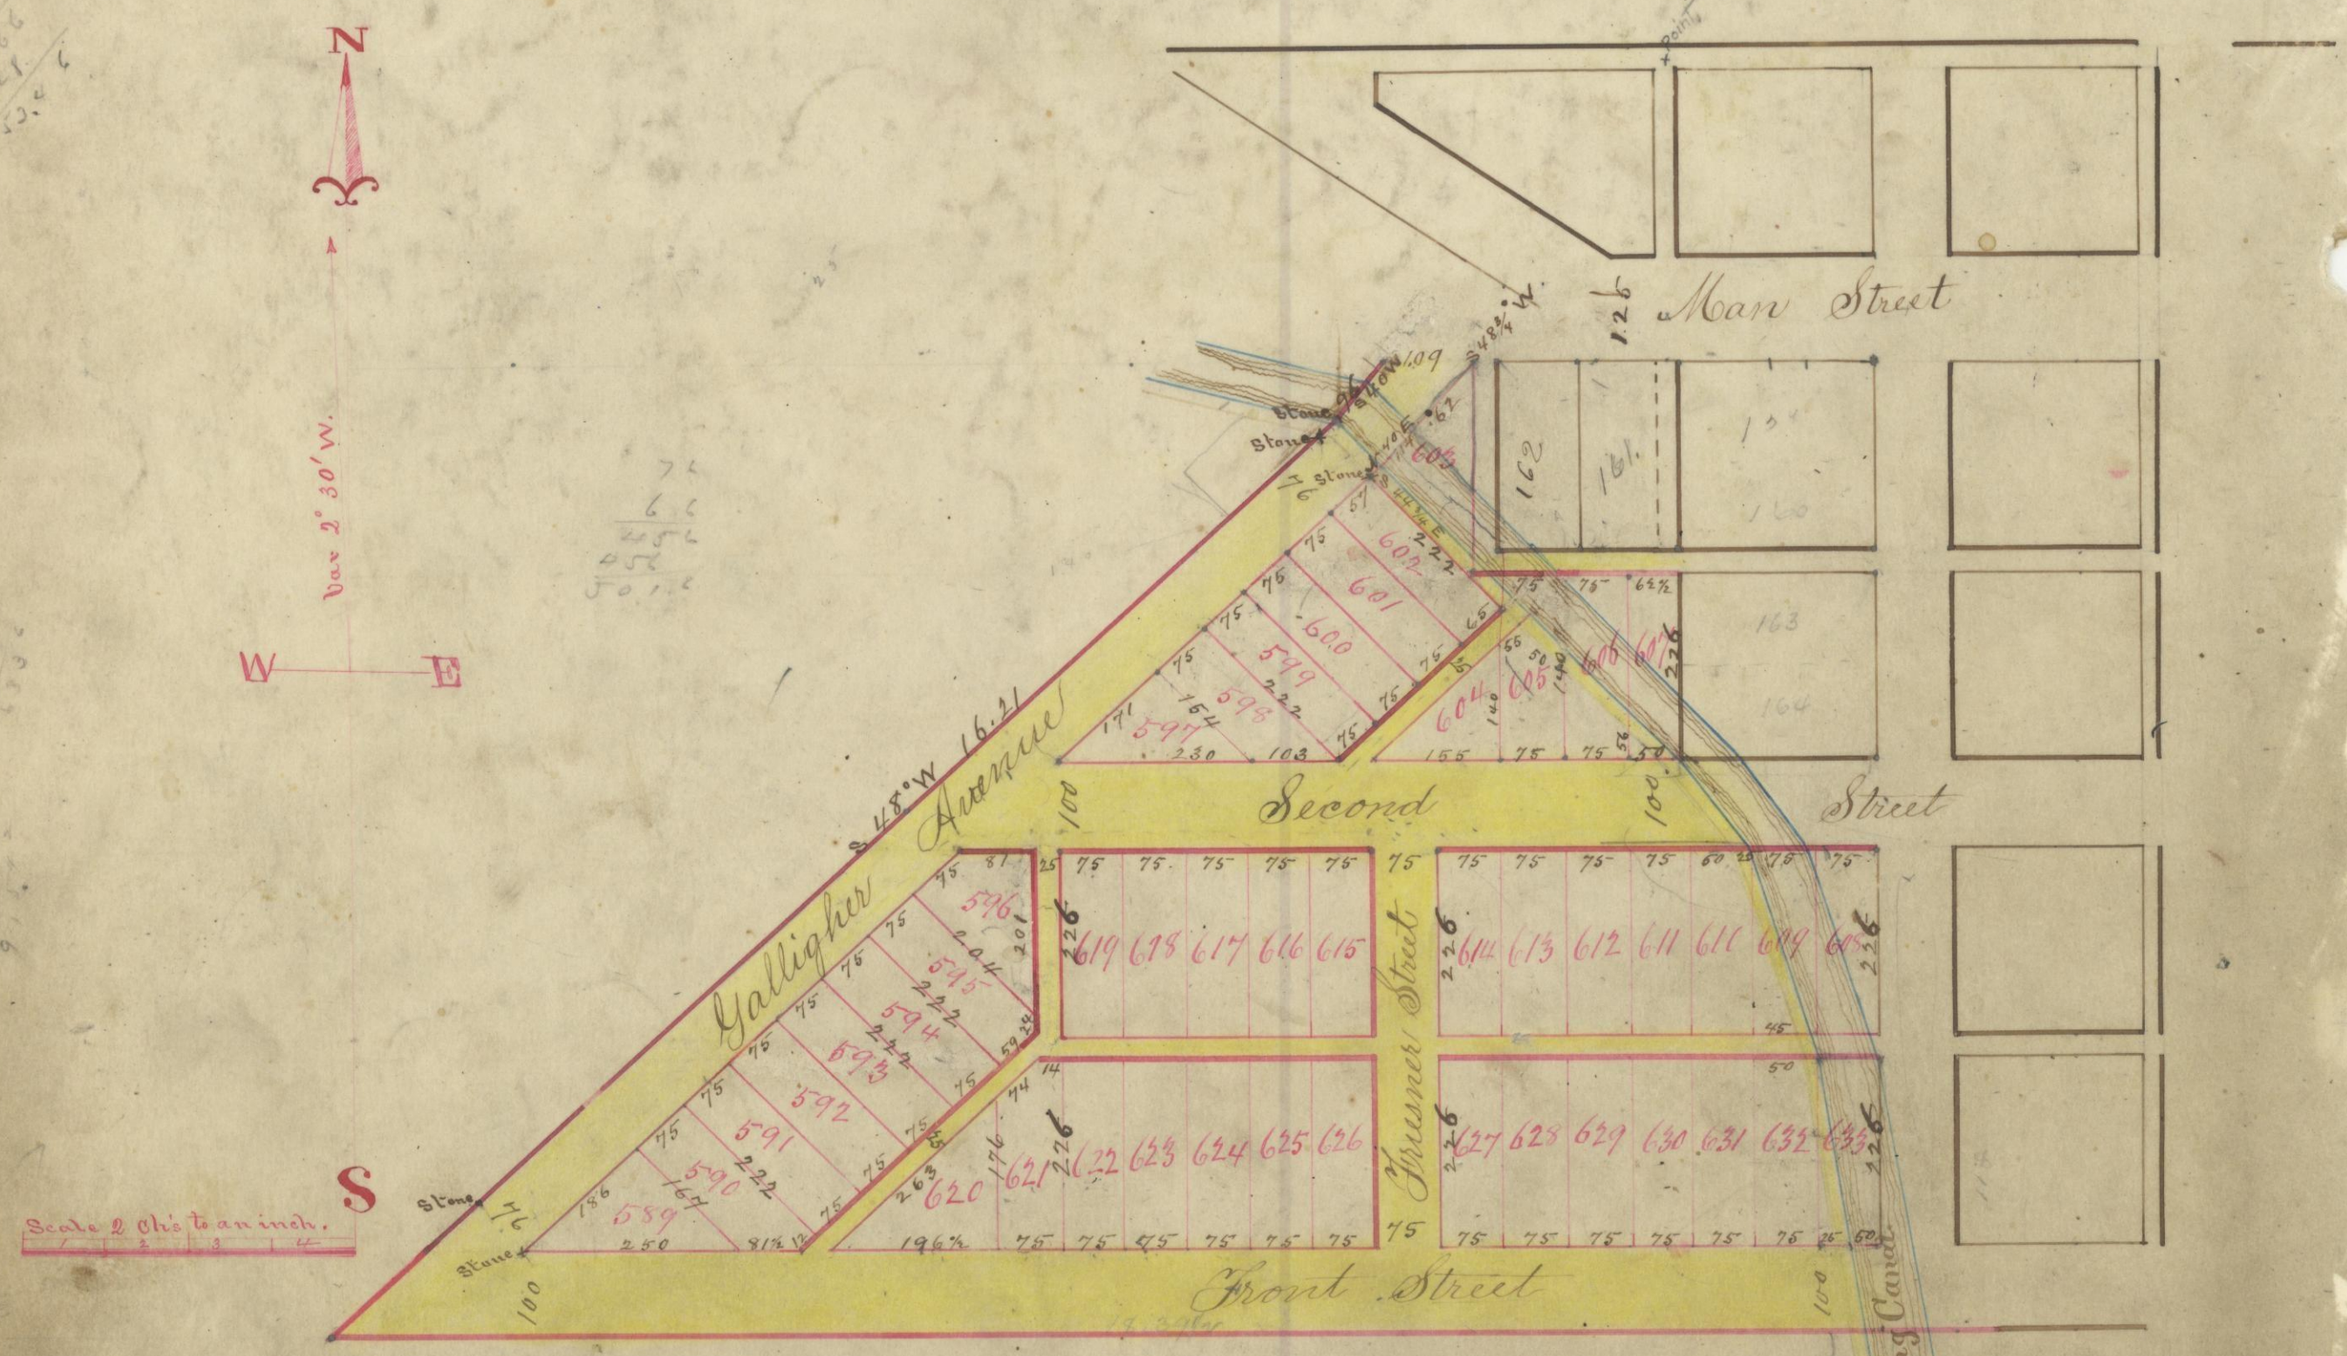

I hereby certify the foregoing to be a correct plat of Addition to the town of Logan in Falls Township Hocking County Ohio, Beginning 2½ links west of the North west corner of in lot № 162 in Butlin and Fellows additions to Logan, thence West 1.09 chs, thence S 48° W. 96 chains to a stone in the south bank of the Hocking Canal, thence South 48° West (and passing a stone at 12.87 chains from which the south west corner of Lot 589 in said addition beares S 42° E 50 ft) 16.21 chs. to the southwest corner of said addition, thence East 15.39½ chains to the intersection of the west line of High Street and the south line of Front street Logan — Thence N. 6.57 chs. to the southeast corner of Lot No. 164, in Butlin and Fellow's addition to Logan, thence W. 2.37½, thence N. 2.51 chs. to the southwest corner of Lot № 160, in said addition Thence west 2.25 chs, thence N. 2.26 chs. to beginning containing 12 17/100 acres. Said tract embraces 45 lots numbered from 589 to 633 inclusive. The regular lots front 75 links and extend back at right angles with the streets 2.25 links and contain 17/100 acres. The dimensions of the fractional lots are written on them respectively. Front and second Streets run east and west, Friesner Street North and South, Gallagher Avenue from the canal bank runs south 48° W. The alleys are parallel or at right angles with the streets.

Said addition containing 12 17/100 acres being a part of the Southeast quarter of Section № 16 Township 14 Range № 17 Hocking County Ohio Given under my hand this 19 day of December 1874. Levi Davis Surveyor

State of Ohio Hocking County ss. Personally appeared before me the undersigned authority a Notary Public, in and for said County, H. E. Gallagher, Frank Gallagher, John S. Friesner, and others the proprietors of the addition to Logan contained in the above described plat, and acknowledged the foregoing plat with the lots as numbered thereon to be their voluntary act and deed for the purposes therein contained, agreeably to the Statute of the State of Ohio, regulating the laying out of towns and villages and additions to such towns and villages and we hereby dedicate the streets and alleys as indicated on said plat to the uses of the public as such. Witness our hands and seals this 2nd day of February A.D 1881. H. E. Gallagher (seal) Frank W. Gallagher (seal) John S Friesner (seal) Joseph Sprow (seal) John H Bright (seal) W H Denzow (seal) Ferdinand H Rempel (seal) Robert Roby (seal) Logan Furniture Company (seal) pr A Houston President

Signed sealed and acknowledged before me this 2nd day of February A D 1881 O W H Wright Notary Public (Notarial Seal)

The foregoing plat with the Streets and Alleys thereon indicated is hereby approved by the Council of the village of Logan Hocking County Ohio this 15th day of February A D 1881 Geo W Brehm Pres. of Council Attest O W H Wright Clerk.

Recd February 17, 1881. at 2 O'clock P. M. Recorded February 18, 1881. Jacob Weaver Recorder H. C. O.

I certify the above to be a correct copy of the Original Record.
Jacob Weaver Recorder H. C. O.

9900002845 May 11, 1999
Replat of Lots 624,625 &
626 in Plat Cabinet 2
Slot 35